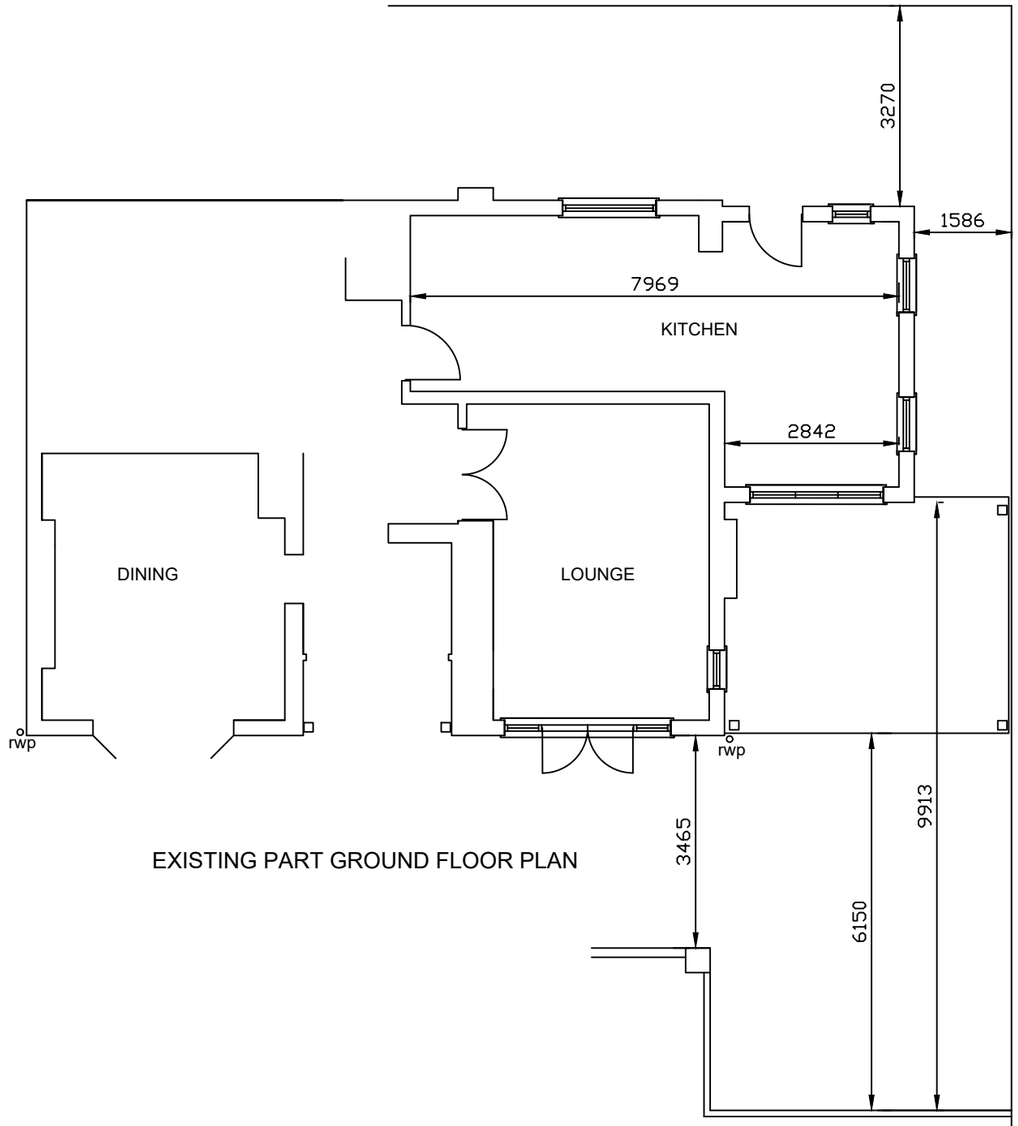


EXISTING PART GROUND FLOOR PLAN

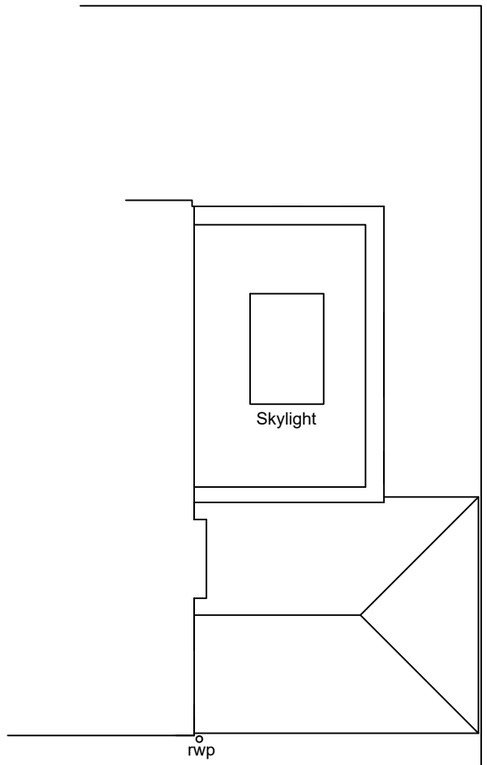


EXISTING PART ROOF PLAN

# EXISTING PLANS
Scale 1:100

DW Design
7 Burton Rise
Kirkby In Ashfield
07968 694887
darronwood@btinternet.com

| | | | |
|---|---|---|---|
| CLIENT: Mr Greenfield | | | |
| SITE: 41 Newlands Road | | | |
| TITLE: Existing Plans | | | |
| SCALE AT A3: 1:100 | DATE: Sept 2022 | DRAWN: DW | CHECKED: |
| PROJECT NO: | DRAWING NO: | | REVISION: |