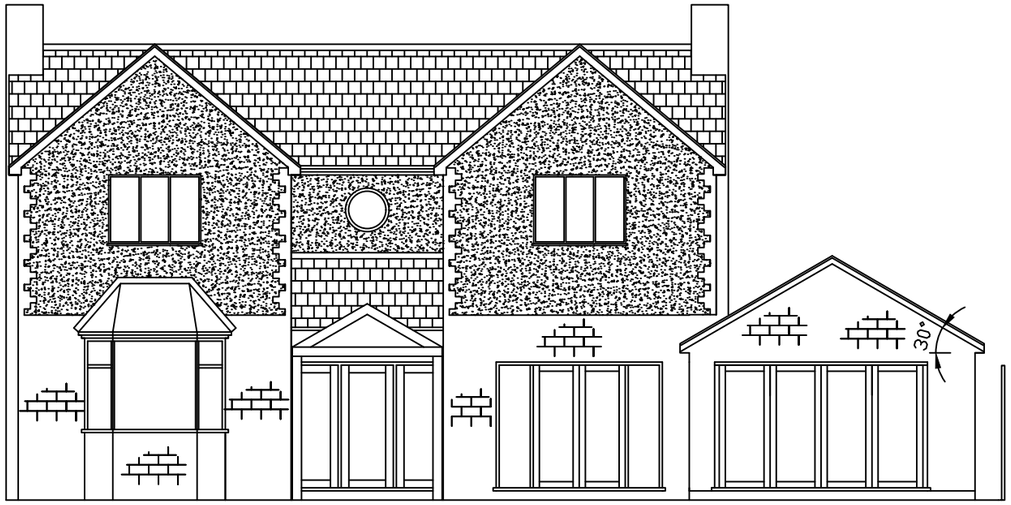

PROPOSED FRONT ELEVATION

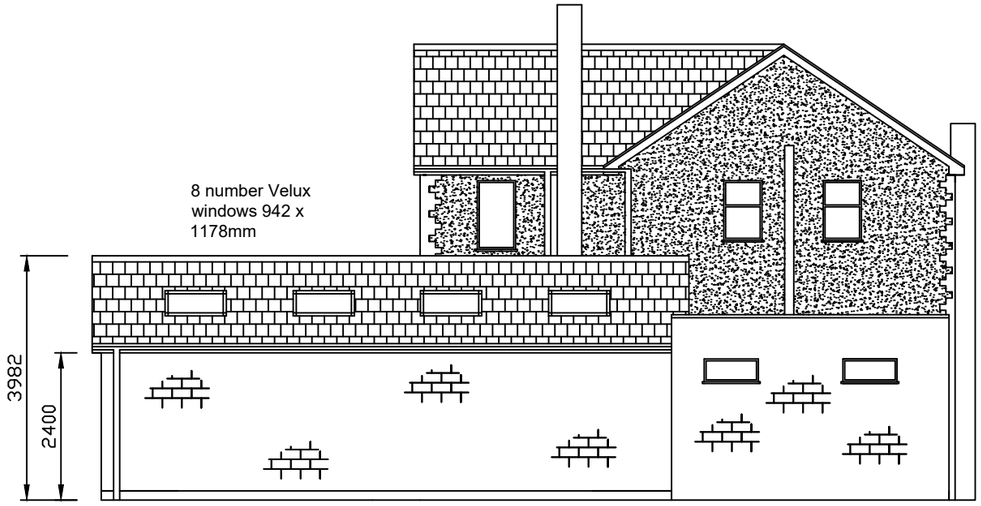

PROPOSED SIDE ELEVATION

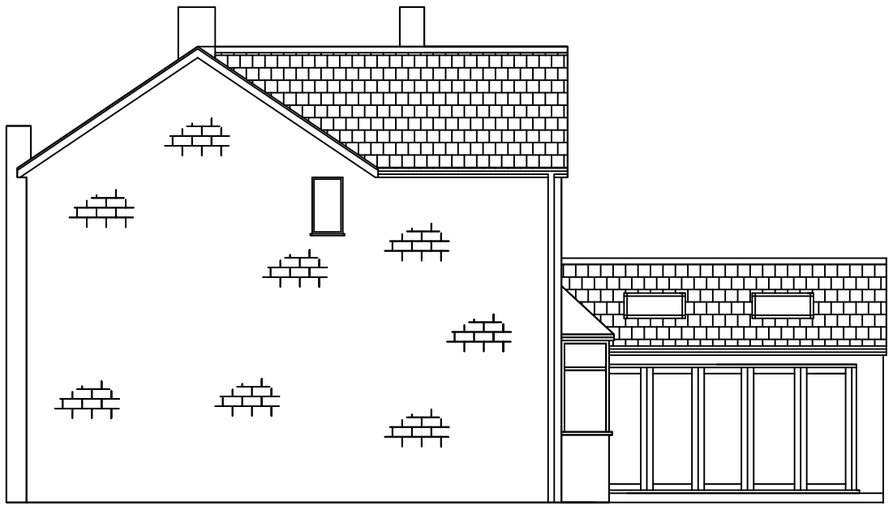

PROPOSED SIDE ELEVATION

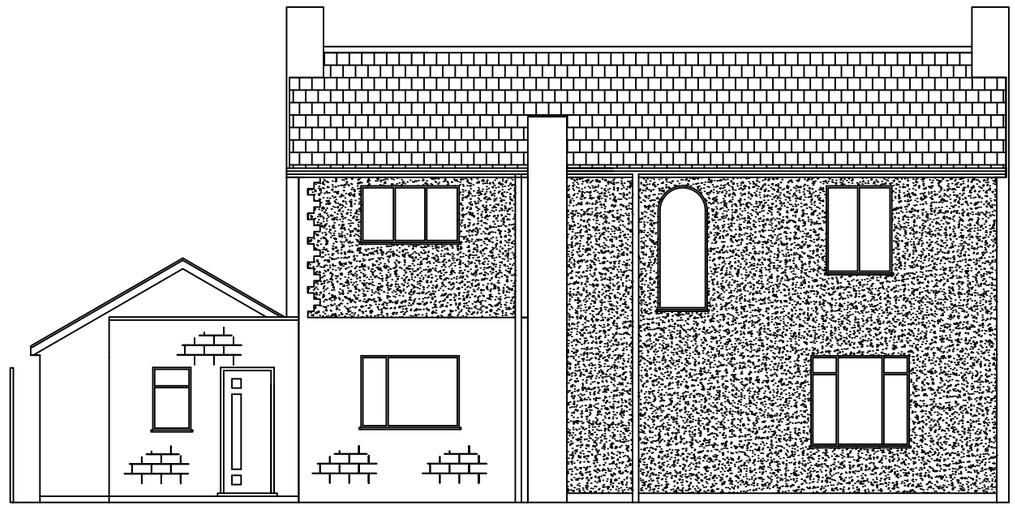

EXISTING FRONT ELEVATION

PROPOSED ELEVATIONS
Scale 1:100

DW Design
7 Burton Rise
Kirkby In Ashfield
07968 694887
darronwood@btinternet.com

CLIENT: Mr Greenfield			
SITE: 41 Newlands Road			
TITLE: Proposed Elevations			
SCALE AT A3: 1:100	DATE: Sept 2022	DRAWN: DW	CHECKED:
PROJECT NO:	DRAWING NO:		REVISION: