PROPOSED PLANS
Scale 1:100

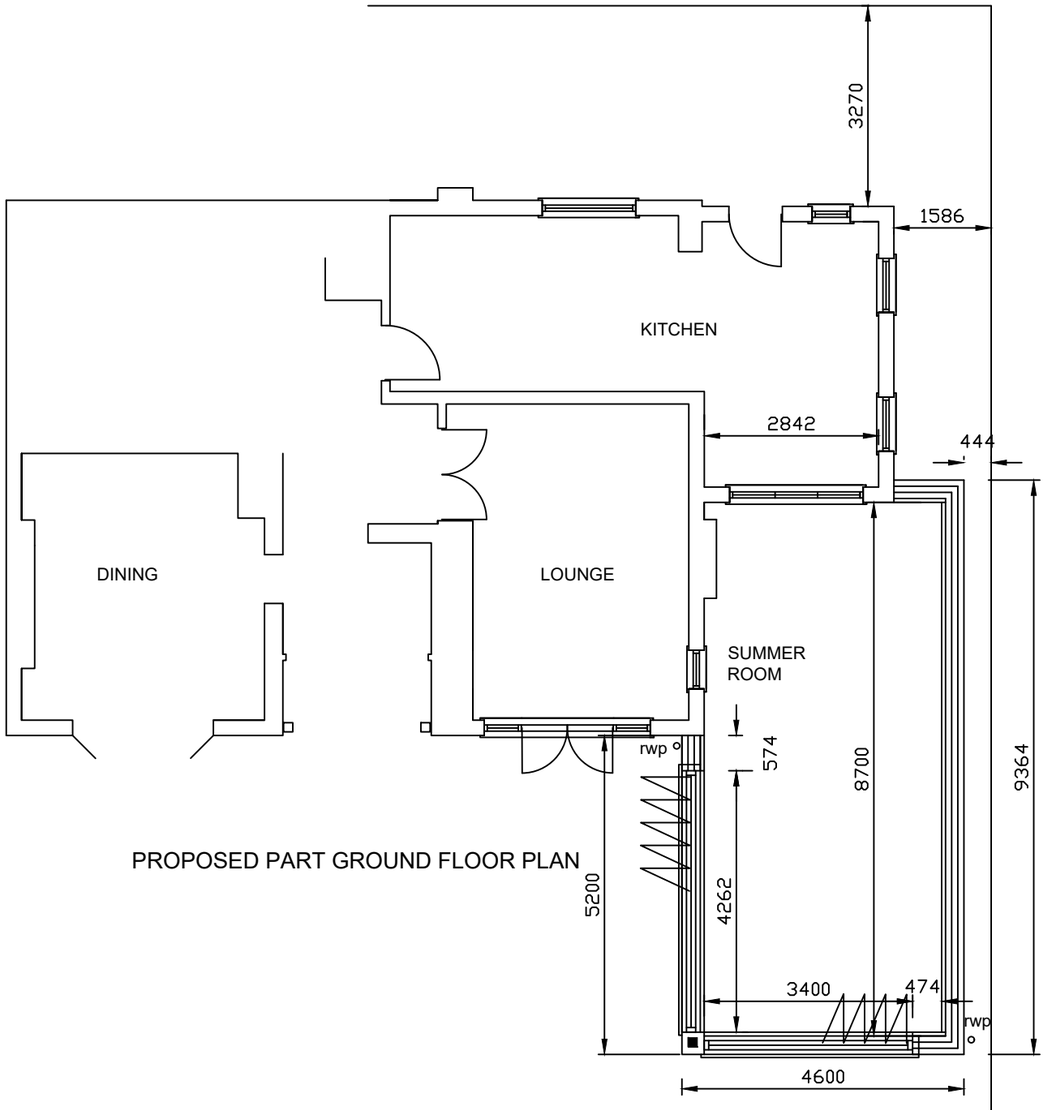

PROPOSED PART GROUND FLOOR PLAN

Extension formed from brick and block to match the existing house with a tiled roof to match the existing house.

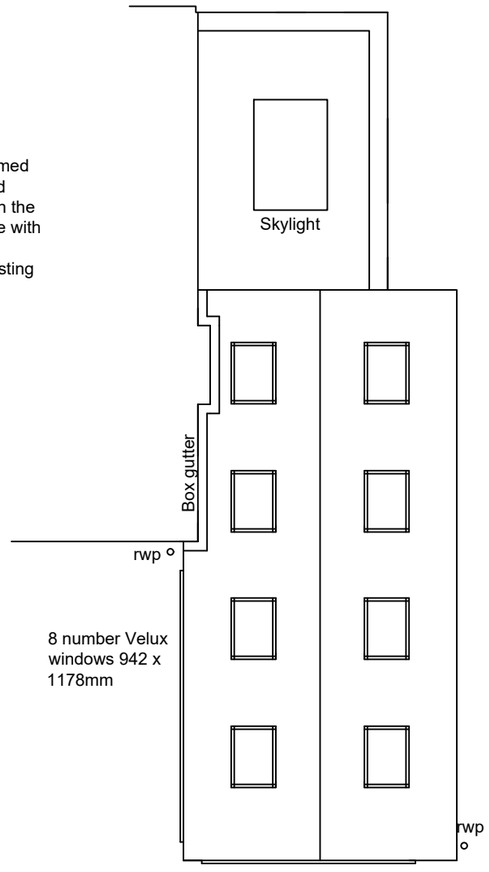

PROPOSED PART ROOF PLAN

Roof construction:
Option 1 - Designed by St Engineer:
Steel ridge beam with rafters.

Option 2 - Specialist design by roof manufactuer / installer
2 number oak kingpin trusses's with oak purlins and rafters.

DW Design
7 Burton Rise
Kirkby In Ashfield
07968 694887
darronwood@btinternet.com

CLIENT: Mr Greenfield			
SITE: 41 Newlands Road			
TITLE: Proposed Plans			
SCALE AT A3: 1:100	DATE: Sept 2022	DRAWN: DW	CHECKED:
PROJECT NO:	DRAWING NO:		REVISION: