


FIRST FLOOR PLAN SCALE 1:50

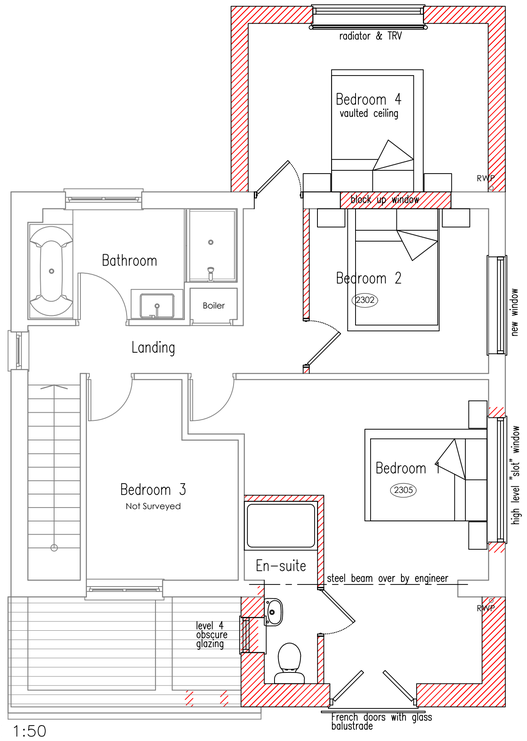

PRINCIPAL ELEVATION EAST TO BROWNS LANE SCALE 1:50




SIDE ELEVATION NORTH SCALE 1:50



REAr ELEVATION WEST SCALE 1:50




SIDE ELEVATION SOUTH SCALE 1:50

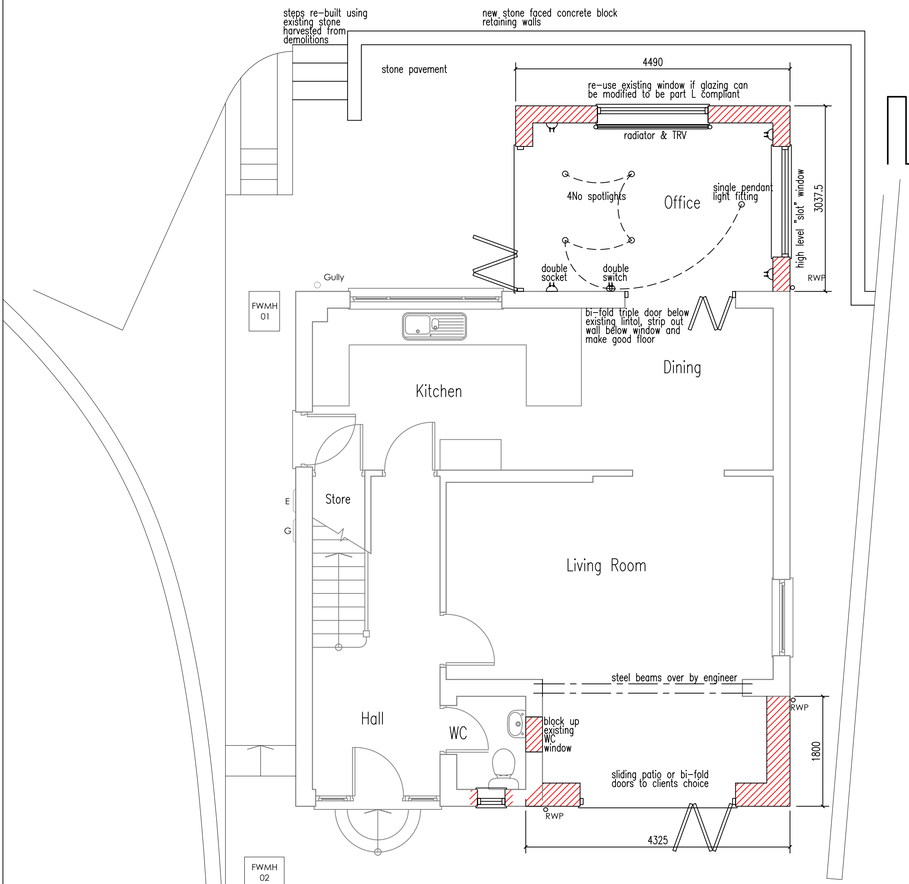

GROUND FLOOR PLAN SCALE 1:50

0 10m

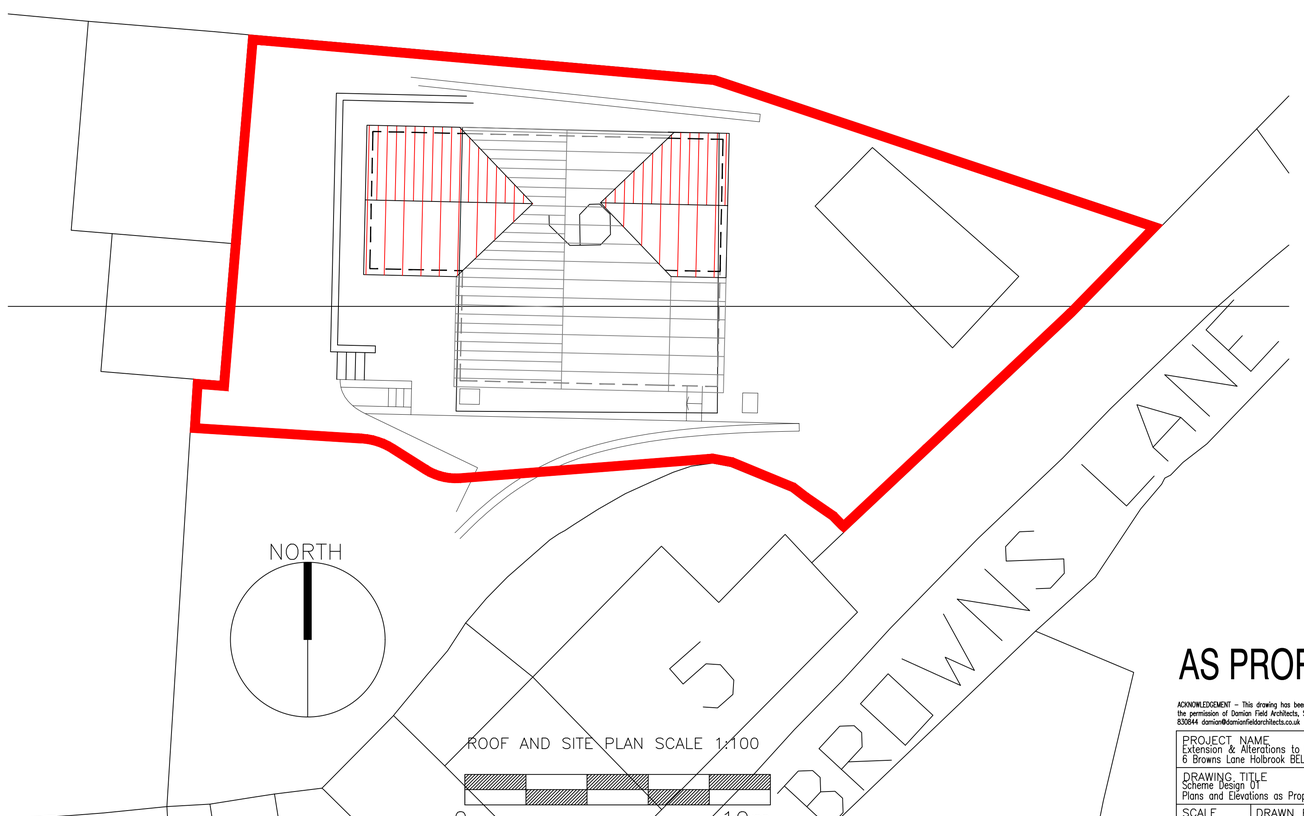

ROOF AND SITE PLAN SCALE 1:100

0 10m

AS PROPOSED

AMENDENTS
A. redline boundary amended to plan supplied by client, design development following client email 21/12/2022 DM 22/12/2022

ACKNOWLEDGEMENT – This drawing has been produced on the base of a survey carried out by and with the permission of Damian Field Architects, Springwood House, 4 Rose Lane, Liverpool, L18 5ED 07950 830844 damian@damianfieldarchitects.co.uk

PROJECT NAME Extension & Alterations to Dwelling 6 Browns Lane Holbrook BELPER DE56 0UJ			JOB NO. DMA22-015
DRAWING TITLE Scheme Design 01 Plans and Elevations as Proposed.			DWG NO. SK 81 01
SCALE 1:50	DRAWN BY DM	DATE 20/12/22	REV. A

This drawing is copyright. Contractor must check all dimensions on site, working only from grid & figure dimensions. Any discrepancies are to be reported to the designer before work commences.

RIBA Chartered Practice
David McPhee Chartered Architect
1 Rutland Drive Mickleover Derby DE3 9FW Tel- 01332 988279 E mail- dave@davidmcpheearchitect.co.uk