A3

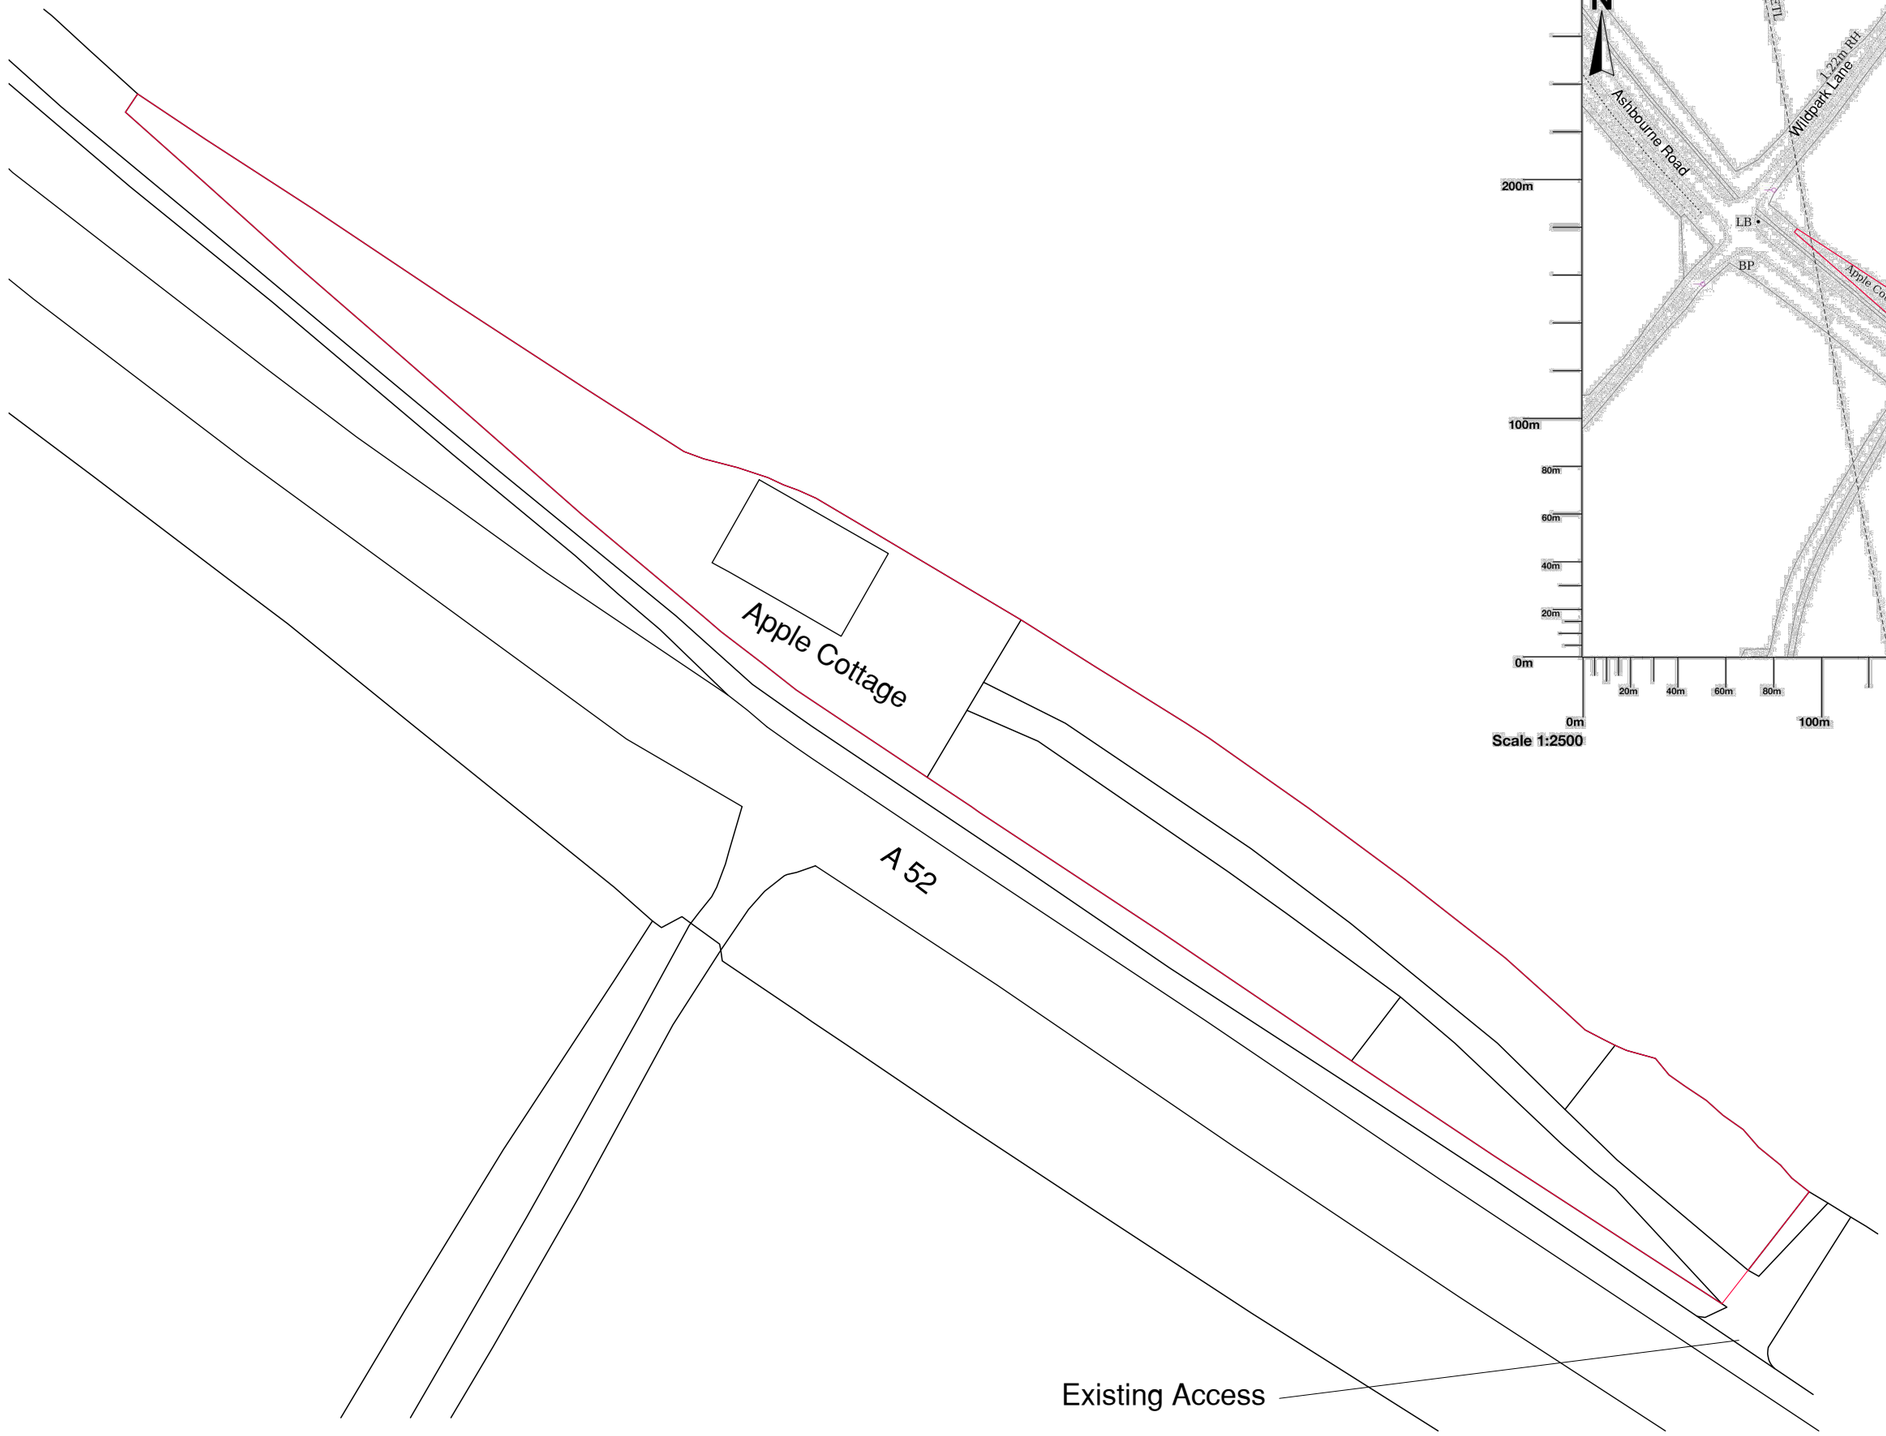

Existing Plan-1:500

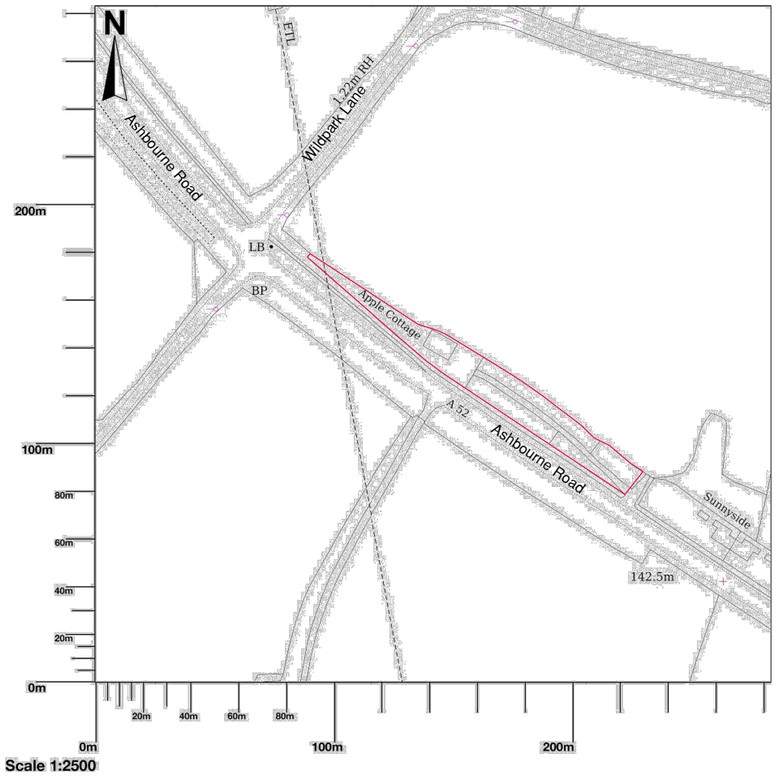

Planning Application
AVA/2023/0009

Rev.	Date	Amendments	By	Chk. by

Project.
Create New Access
Apple Cottage
Windy Arbour
Kirk Langley
Ashbourne
DE6 4NP

Drawing Title.
Existing Plan

	Drawn	Status.	Scale.
Init.	NIH	Planning	1:500,1:1250
Date	Dec 22		

Drawing No. AC-PL-001 | Revision. -