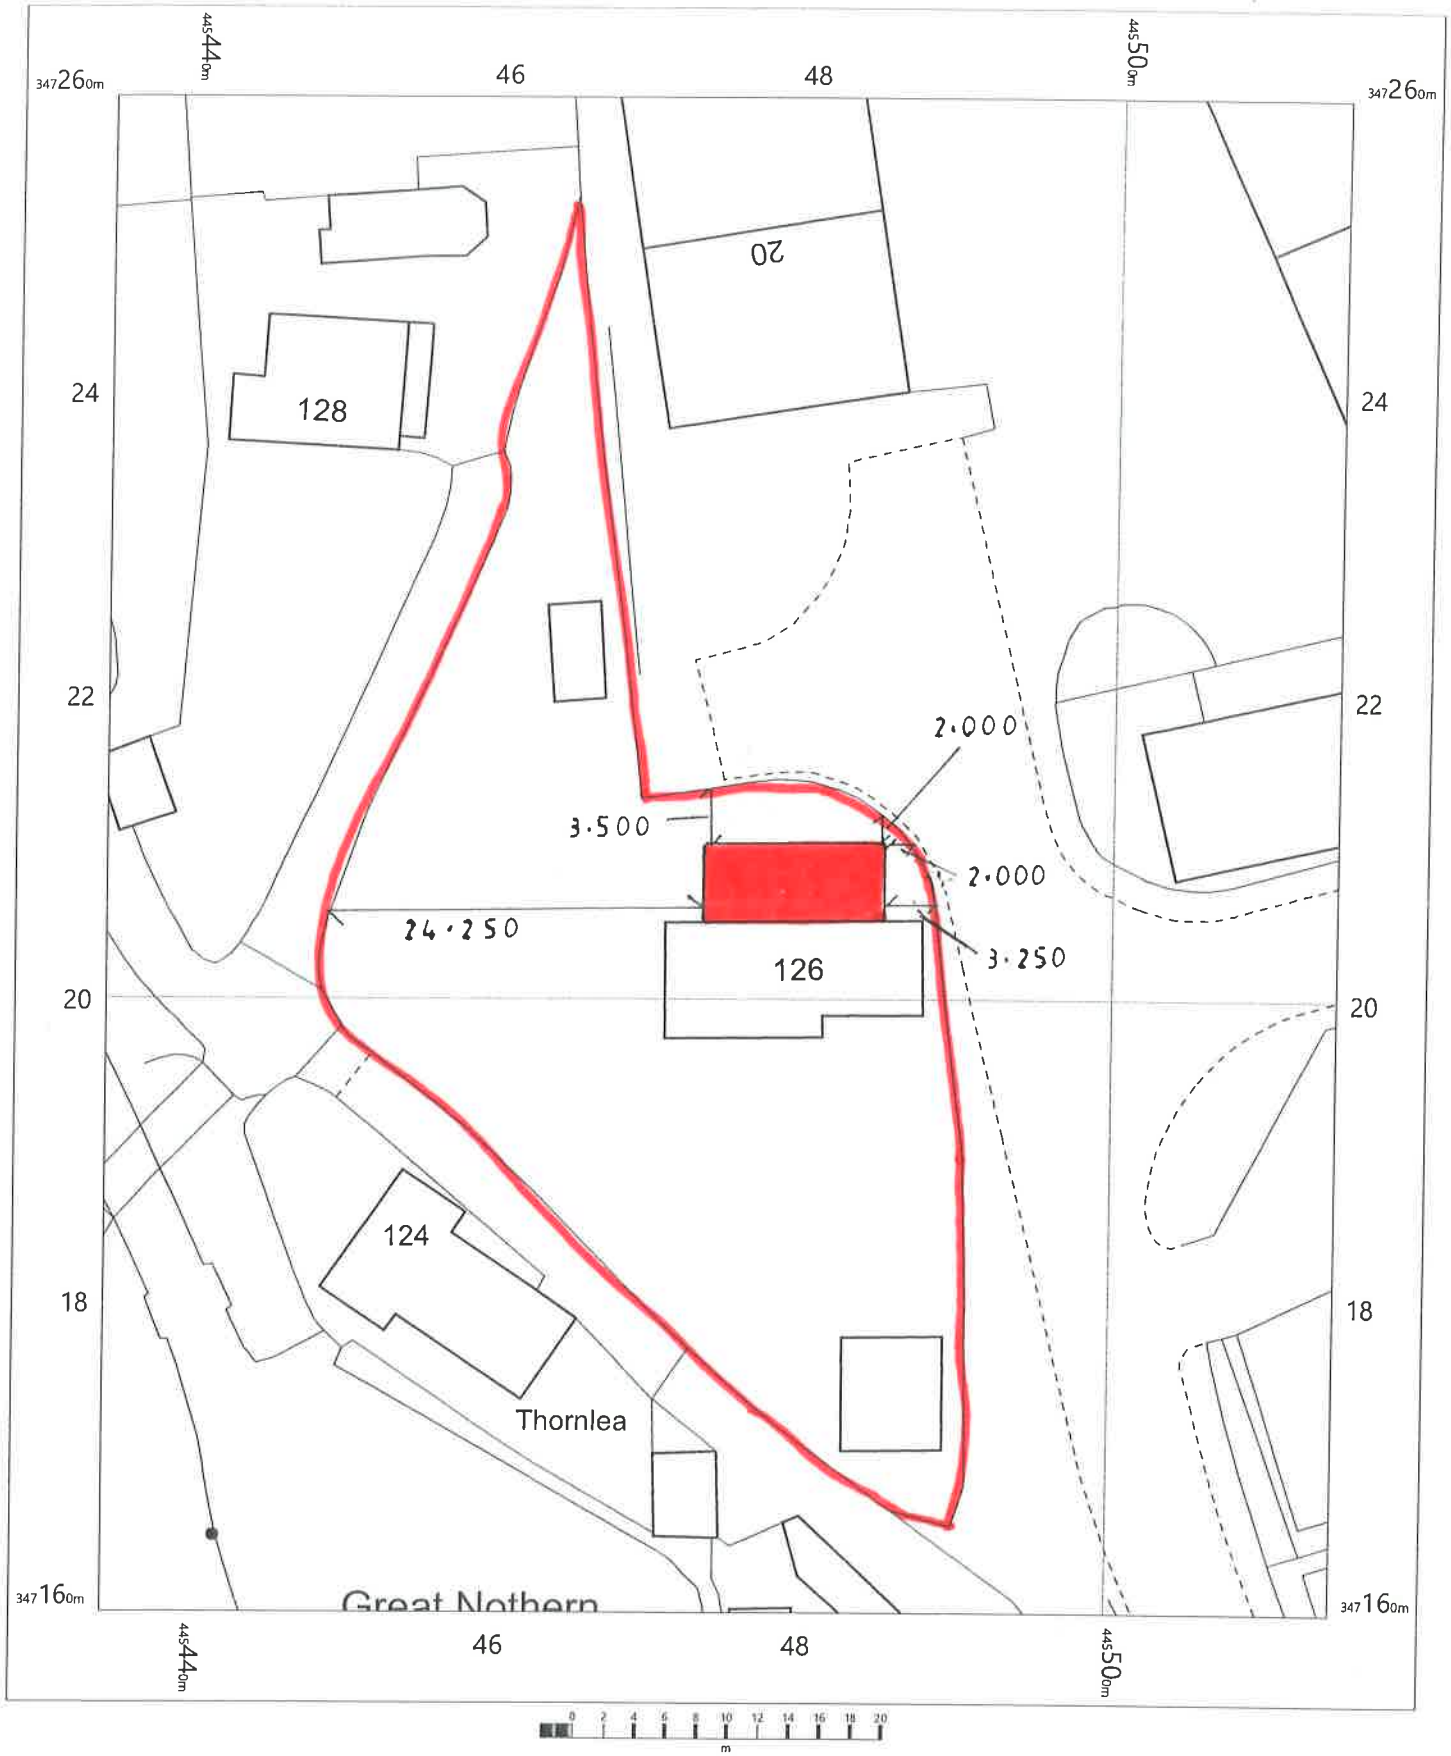

Beckland House
Linkmel Road
Eastwood
NG16 3RZ

OS MasterMap 1250/2500/10000 scale
Friday, September 2, 2022, ID: JEW-01059028
maps.johnewright.com

1:500 scale print at A4, Centre: 445475 E, 347210 N

©Crown Copyright Ordnance Survey. Licence no. AC0000805567

N

johnewright

maps@johnewright.com
tel: 0115 950 6633