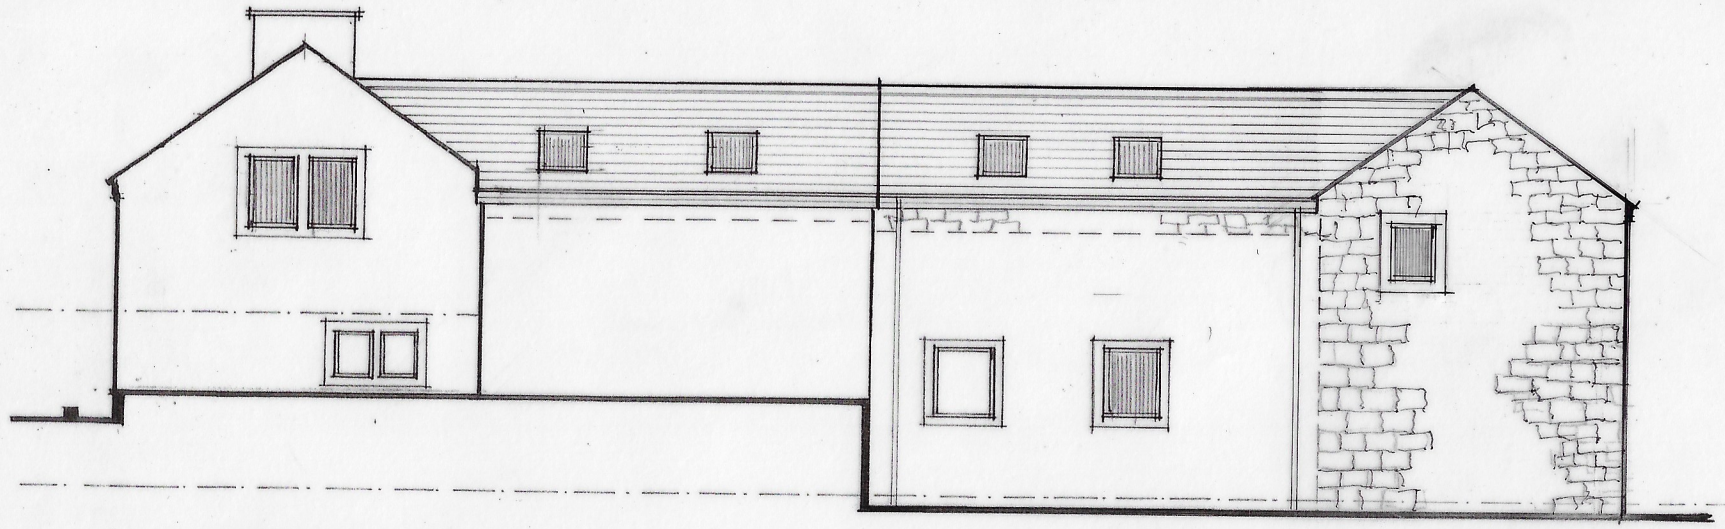

WEST ELEVATION

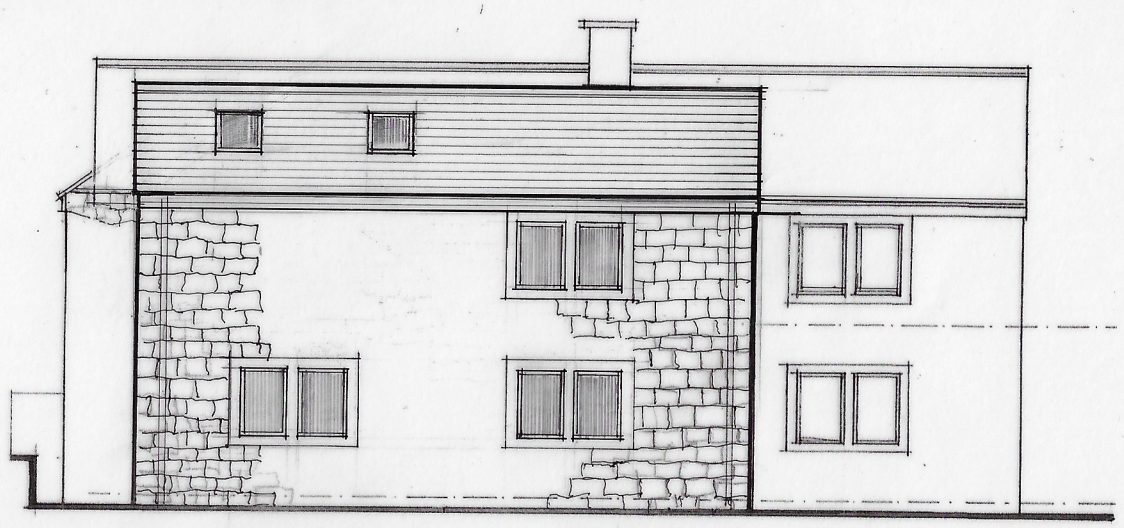

SOUTH ELEVATION



EAST ELEVATION EAST ELEVATION

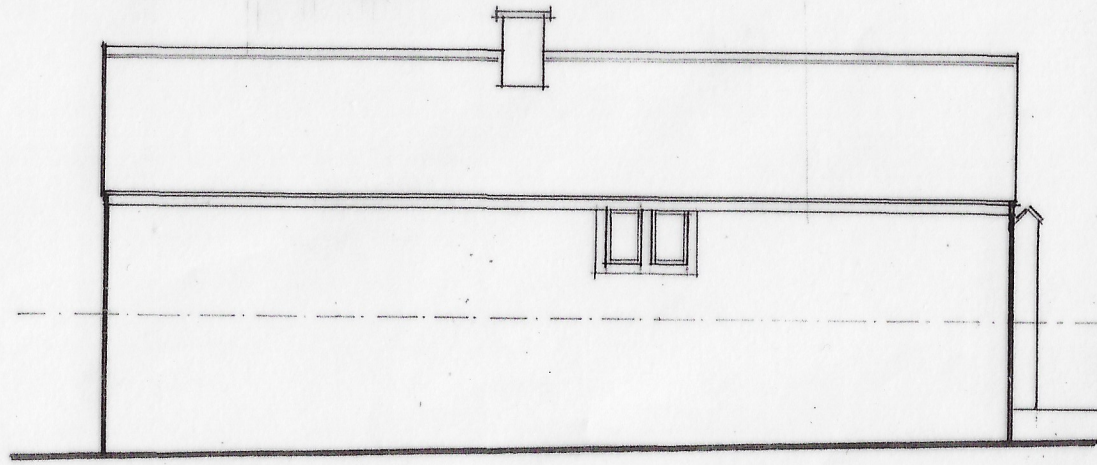

NORTH ELEVATION

NOTES

roof to be plain tiles to match existing

walls to be coursed natural stone to match existing with dressed stone to window surrounds & mullions

windows to be timber to match existing

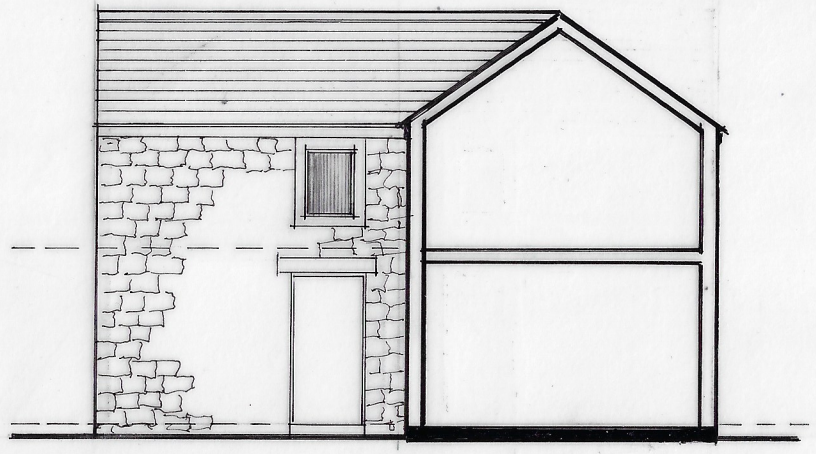

NORTH ELEVATION

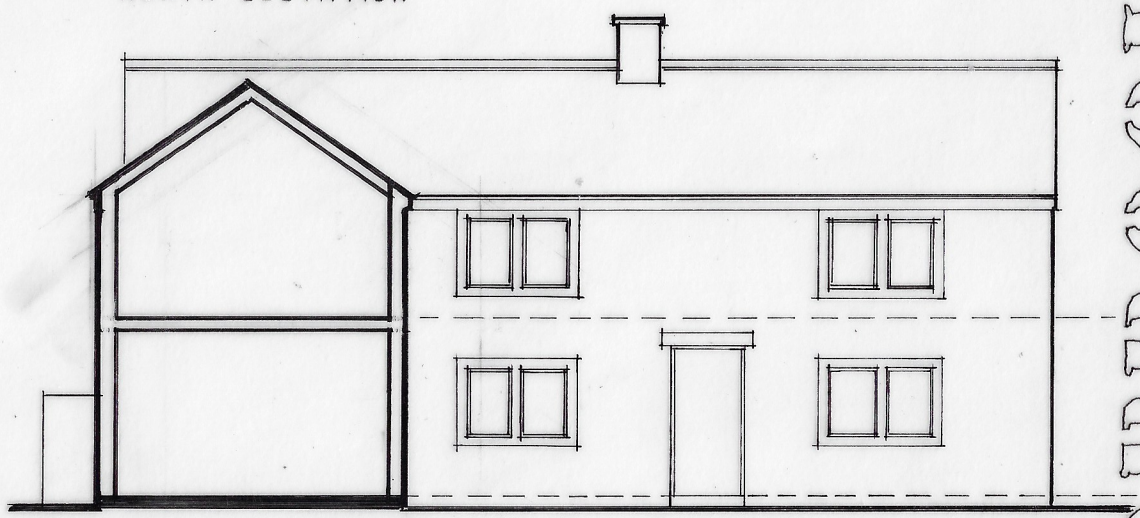

SOUTH ELEVATION

LINDBROOK FARM

e austin
planning & building services

'Blue Horizon'
Main Road
Higham
Derbyshire DE55 6EH
Telephone 01773 835304
E-mail ernieaustin1942@hotmail.com

PROPOSED ALTERATIONS & EXTENSIONS LINDBROOK FARM, LINDWAY LANE, BRACKENFIELD

Scale 1/100 at A3
Drwg. No. JSH/LF/8A