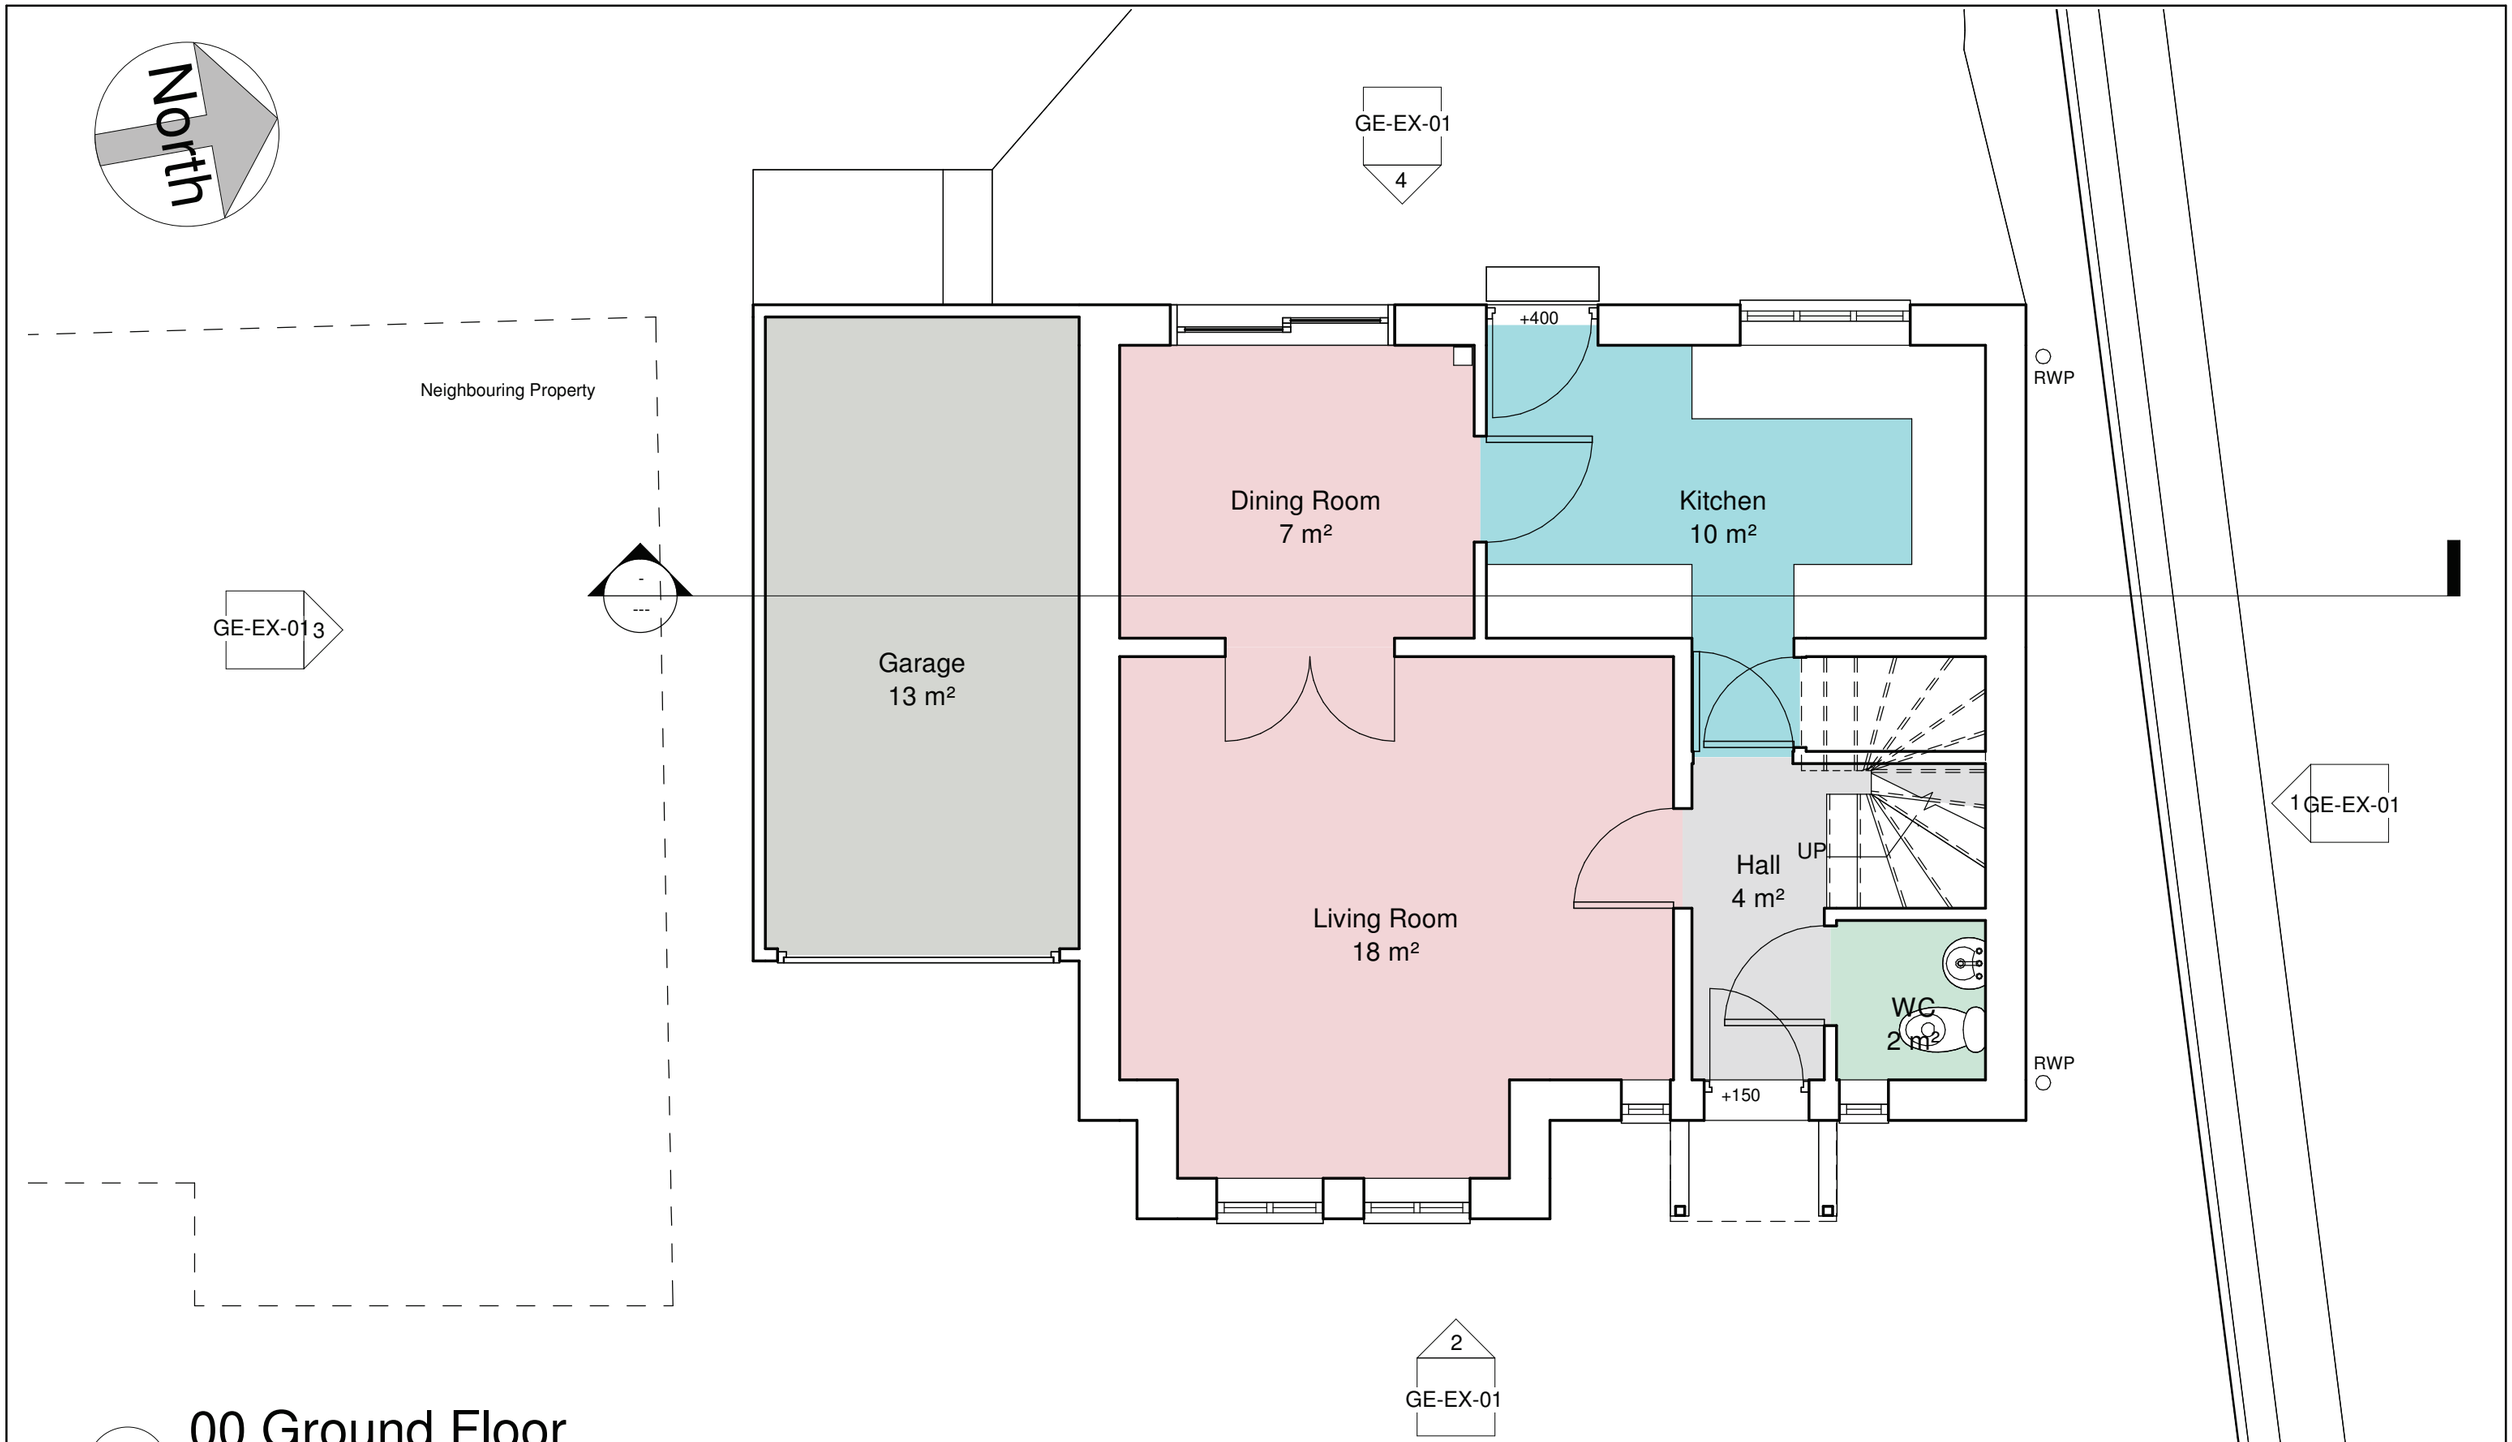

1 00 Ground Floor

1 : 50

MHA
MANNING HOLDEN ARCHITECTS

0m 1m 2m 3m 4m 5m

VISUAL SCALE 1:50 @ A3

*All dimensions to be checked on site prior to the contractor starting work. This drawing does not indicate structural design - a Structural Engineer should be appointed to undertake detailed structural design and calculations. This drawing has been prepared solely for the purposes of obtaining planning consent and should not be used for construction purposes. No liability will be accepted should this drawing be used for anything other than a planning drawing.

PROJECT
23 DOWIE WAY

SHEET
Existing Ground Floor Plan

CLIENT
MR & MRS ROBINSON

Date	Project number	Scale (@ A3)
02/12/2021	259	1 : 50
Drawn by: RI	DRAWING NUMBER: GP-EX-00	REV
Checked by: AM		

07/12/2021 15:00:56