68 The Fleet - Block Plan

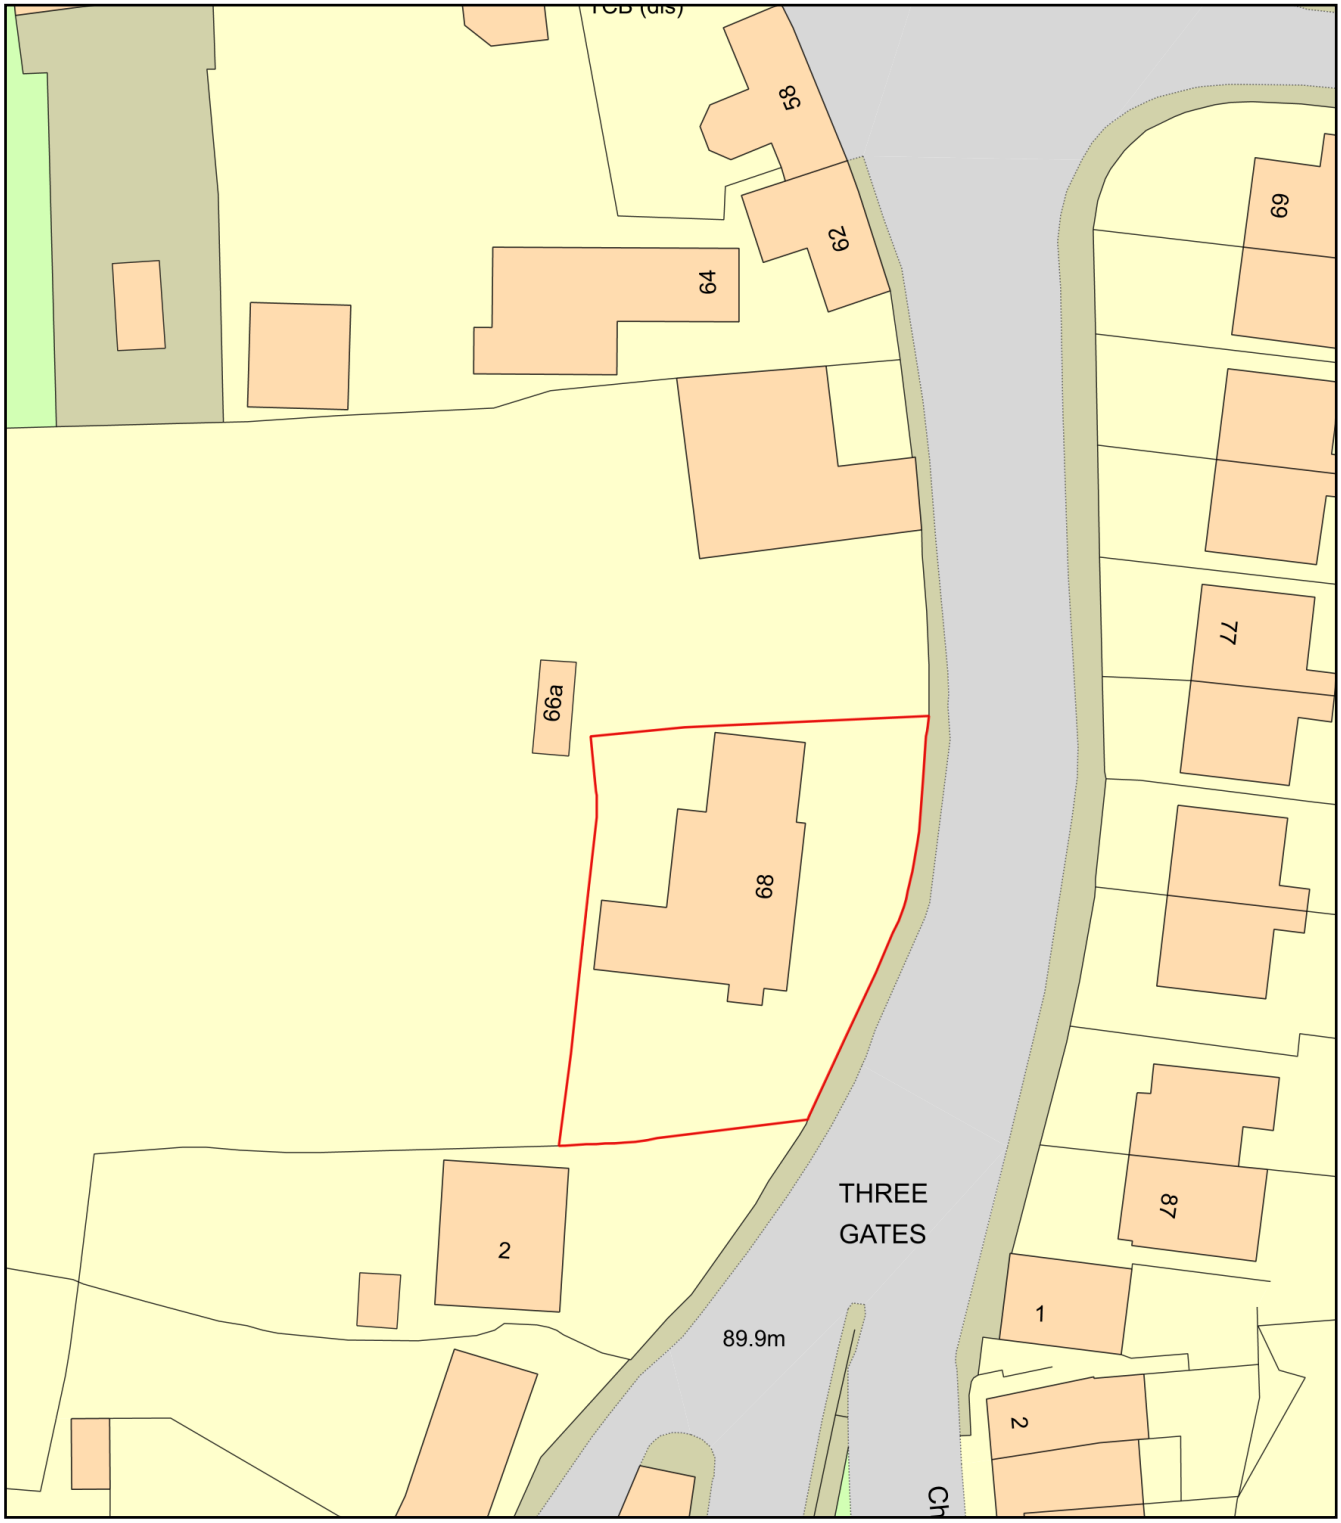

0 20
Metres

N

ReQuestaPlan

Plan Produced for: Andree Ball

Date Produced: 21 Dec 2022

Plan Reference Number: TQRQM22355214412992

Scale: 1:500 @ A4

© Crown copyright and database rights 2021 OS 100042766