68 The Fleet

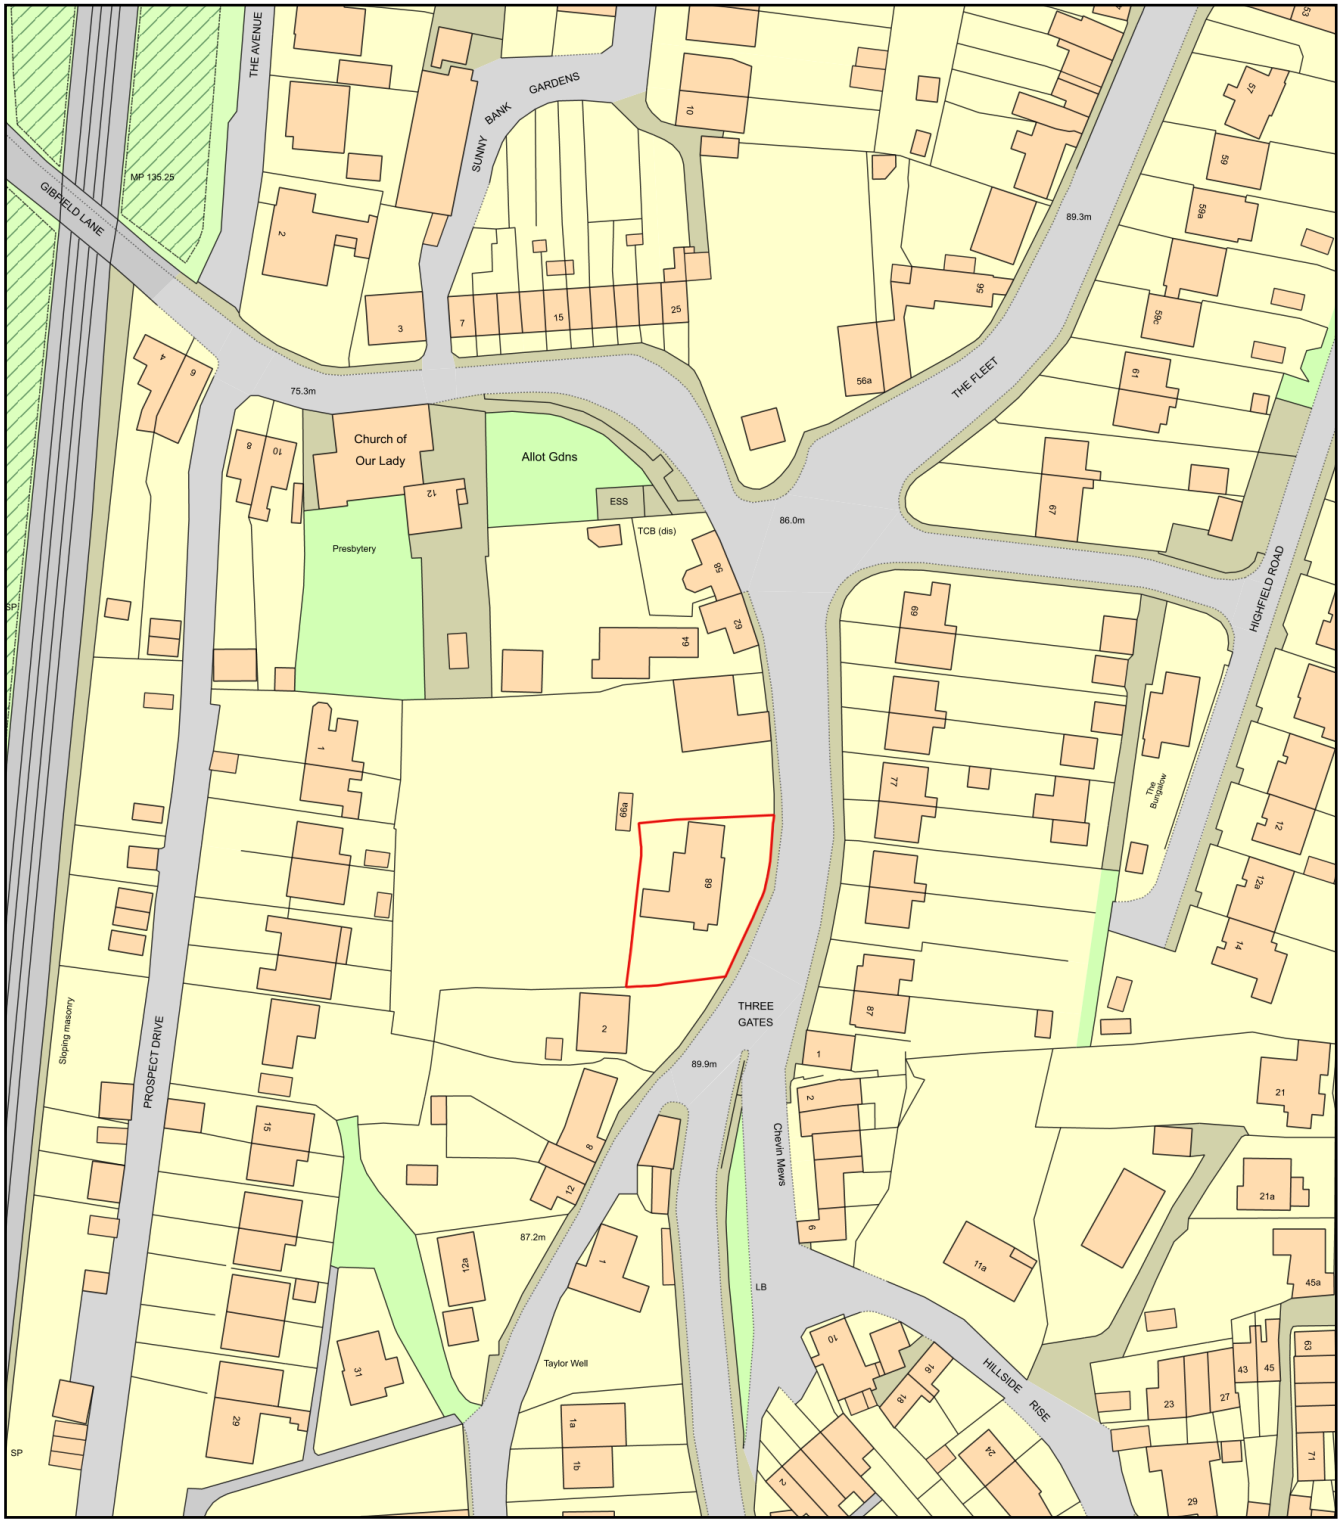

0 50
Metres

N

ReQuestaPlan

Plan Produced for:	Andree Ball
Date Produced:	18 Dec 2022
Plan Reference Number:	TQRQM22352222317483
Scale:	1:1250 @ A4

© Crown copyright and database rights 2021 OS 100042766