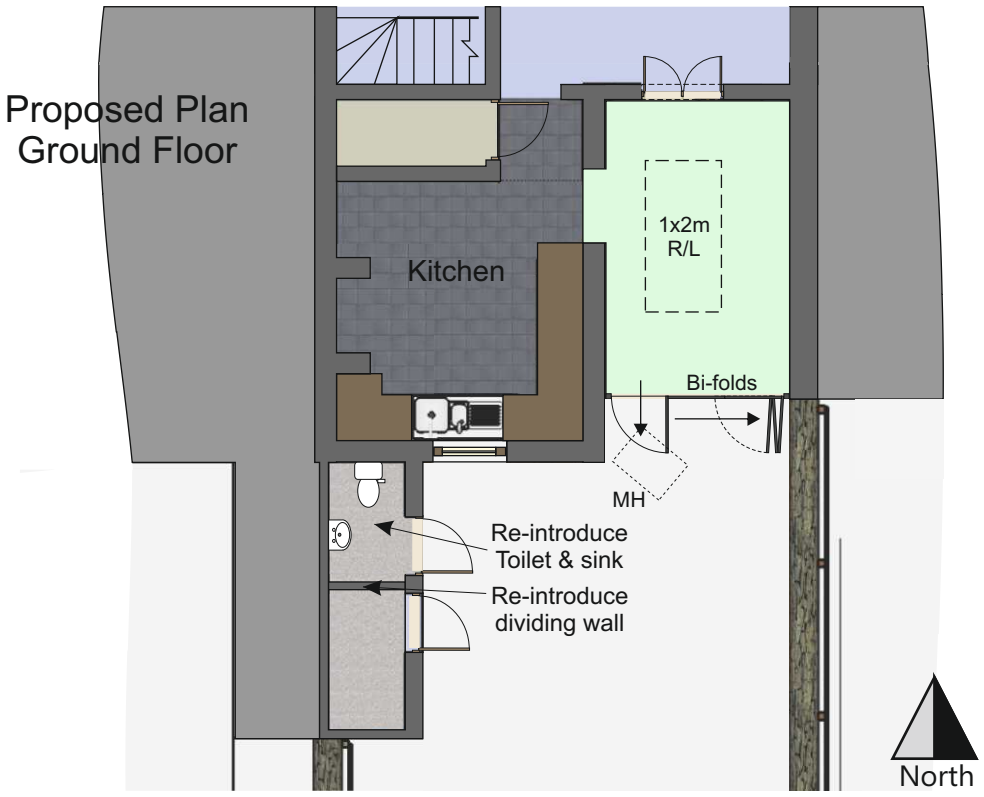

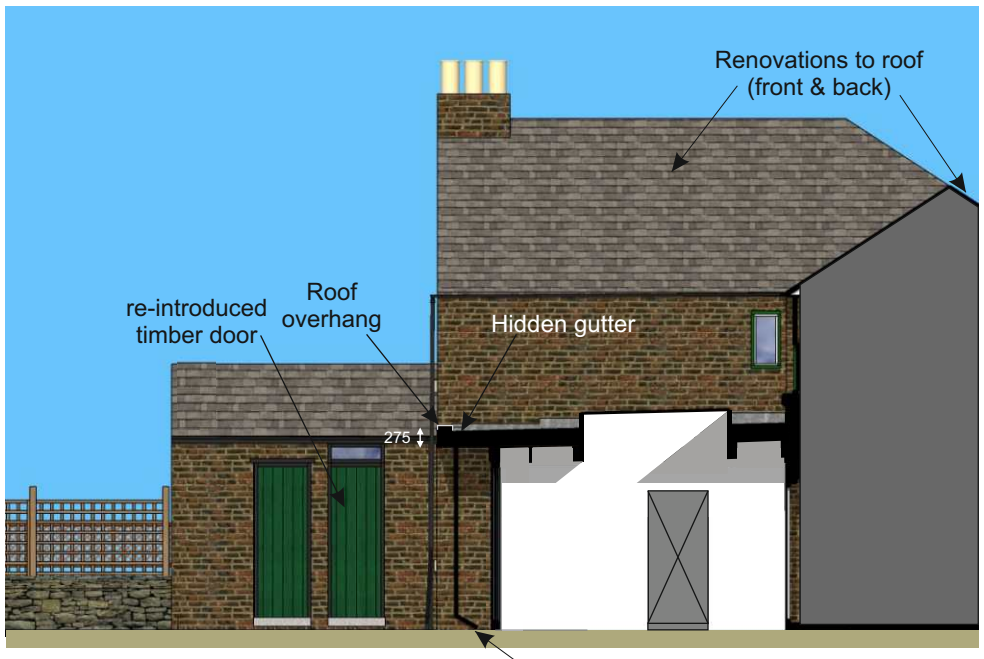

Proposed Sectn2

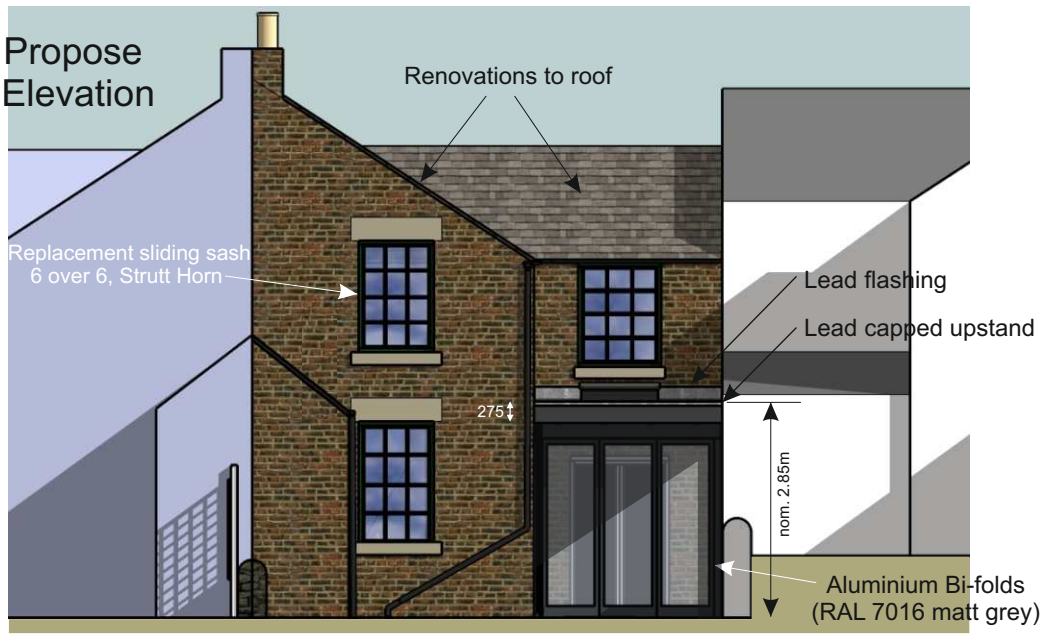

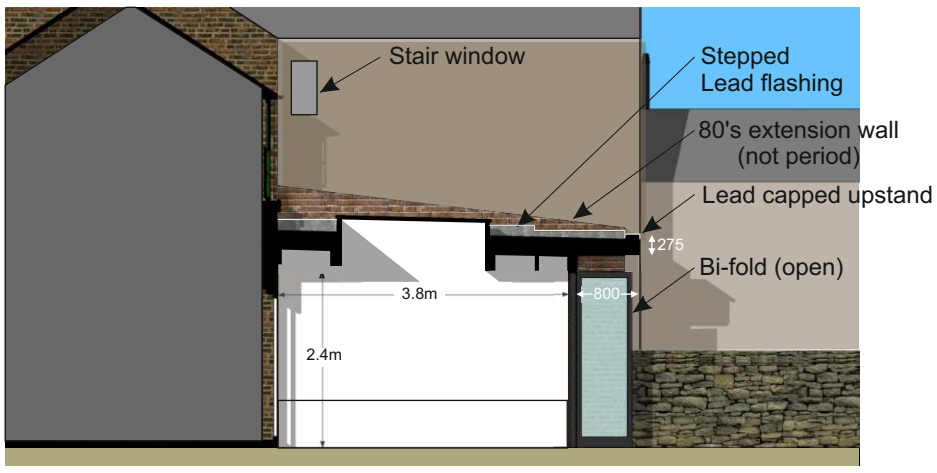

Proposed Sectn1

Proposed

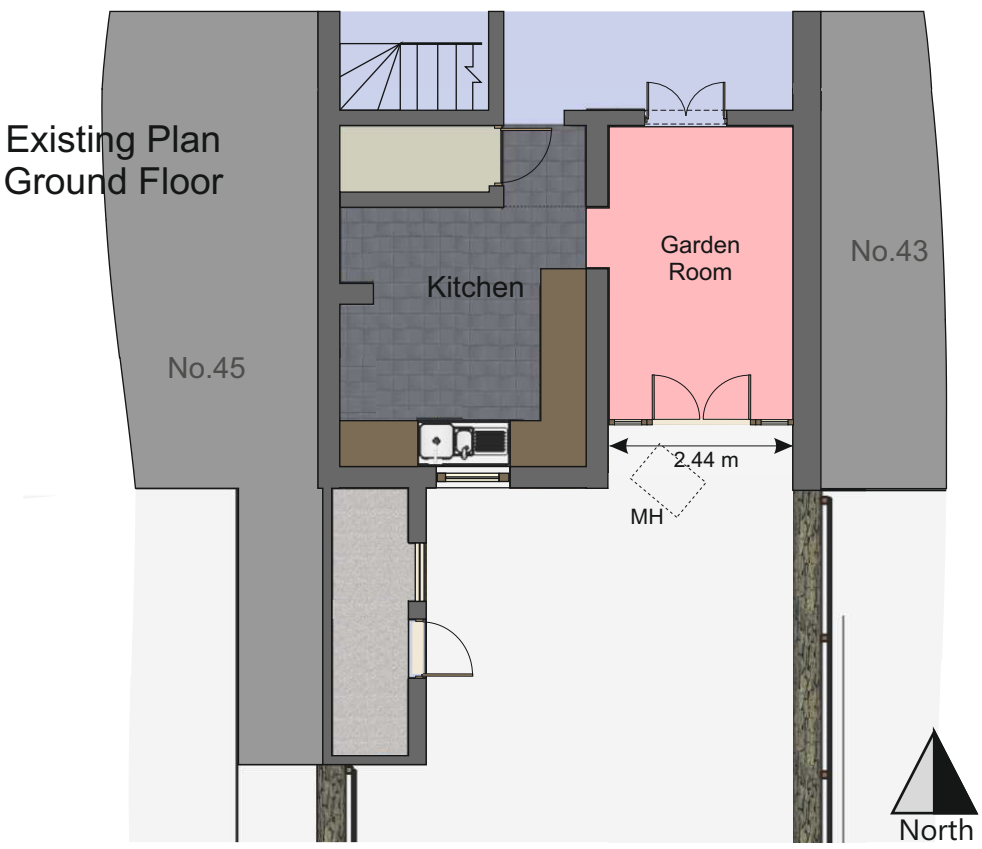

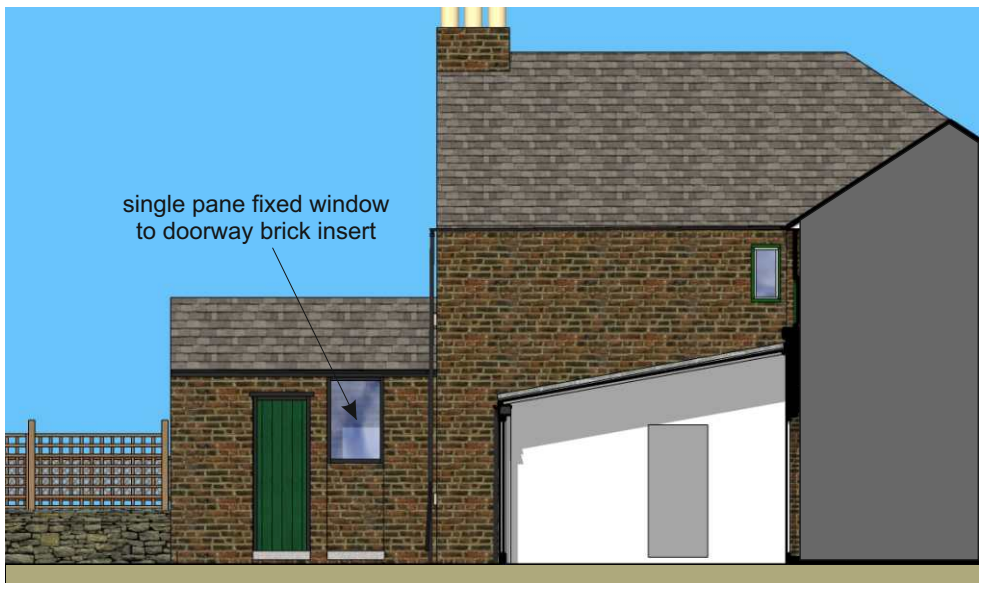





Existing

14.10.2022 - rev0
Issued for Client Approval

18.10.2022 - revA
Issued for Planning Application

13.01.2023 - revB
Roof design altered

Scale 1:100 @ A3

0 2 4 6 8 10 metres

Project: Rear Extension to:
44 Long Row, Belper. DE561DS

Client: S. Northall

Title: Plans & Elevations

Scale:	Inception:	Drawn:
1:100@A3	Aug 2022	DG
Job: C1063	Dwg No: E01	Rev: B

DAVID GUY
ARCHITECTURAL
SERVICES
www.dg4design.co.uk
e: info@dg4design.co.uk
17 Long Row Belper De56 1DS Mobile 07979 542199