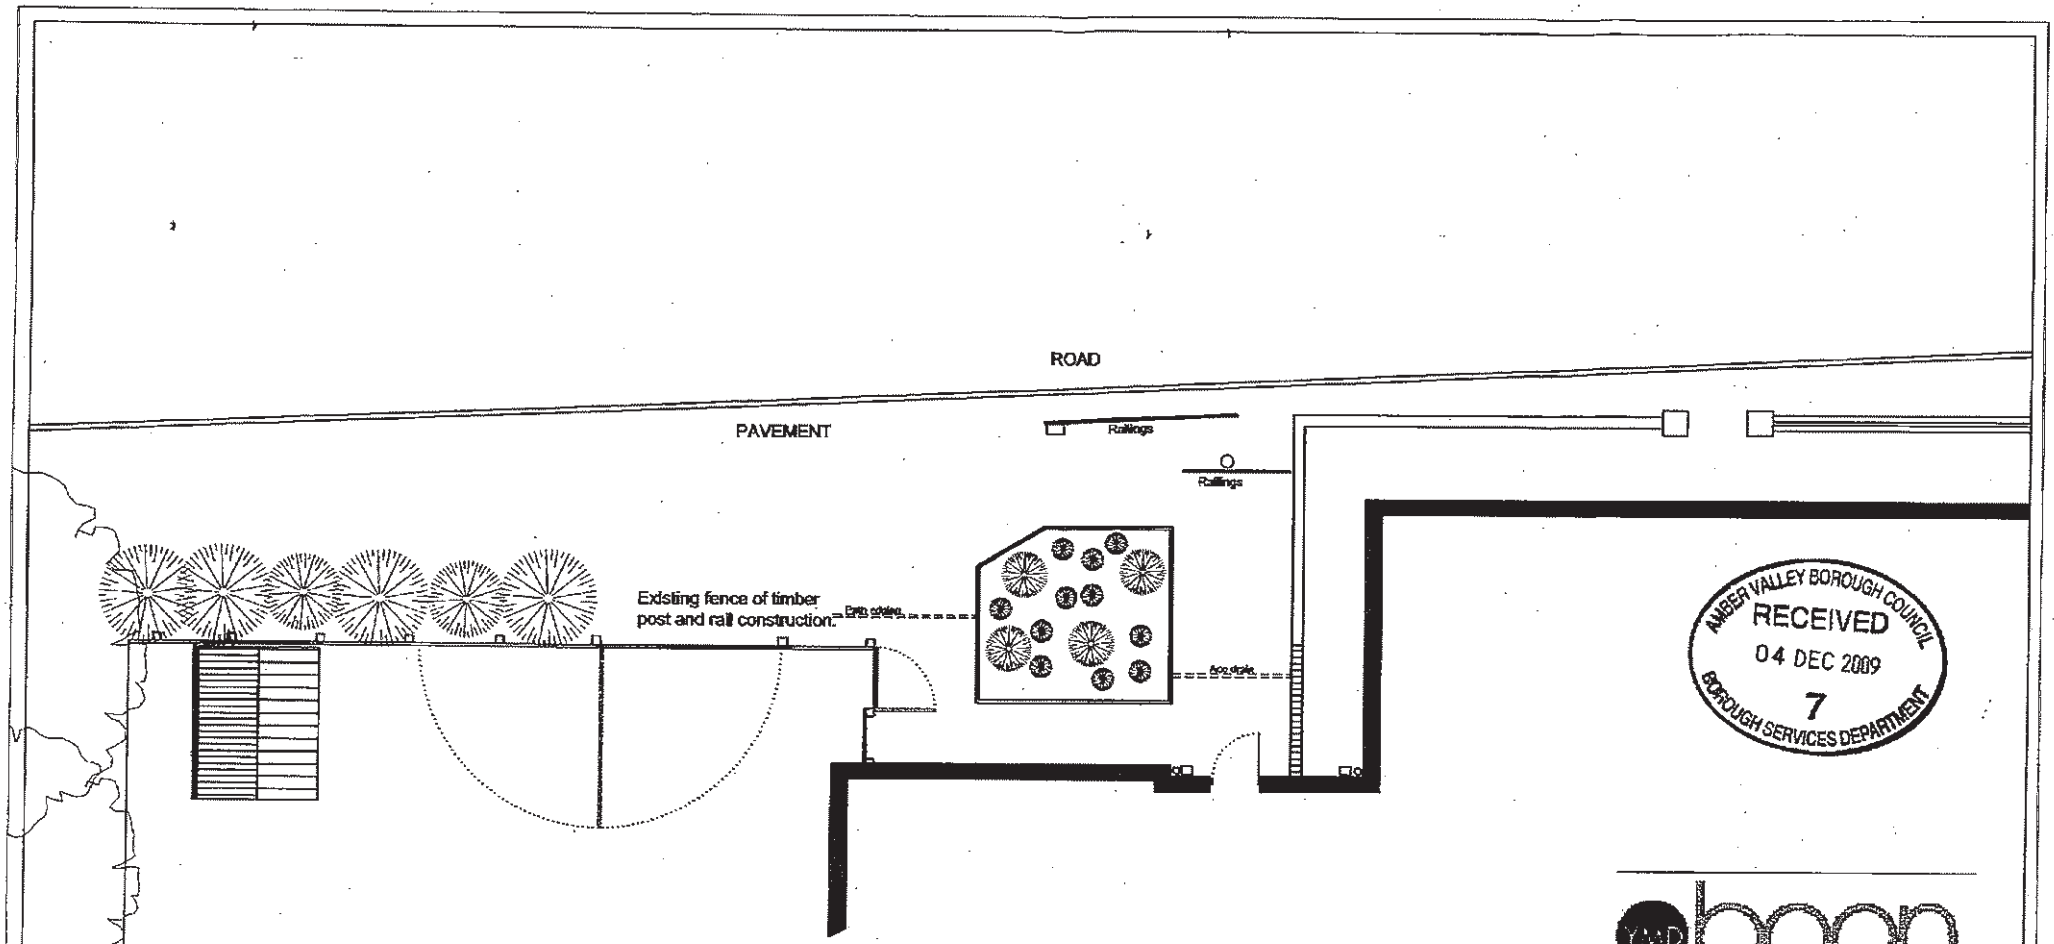

As Existing

AMBER VALLEY BOROUGH COUNCIL
RECEIVED
04 DEC 2009
7
BOROUGH SERVICES DEPARTMENT

YMD boon Ltd
York House, Fernie Road, Market Harborough.
LE16 7PH Email: enquiries@ymdboon.co.uk
Tel: 01858 464 482 Fax: 01858 467 604

Job Title

TURNDITCH PRIMARY
ASHBOURNE RD
TURNDITCH DE56 2LH

Scale	Date	Drawn By
1 – 100	Oct 09	DAW

FENCING WORKS.

Drawing Number

J0981–40