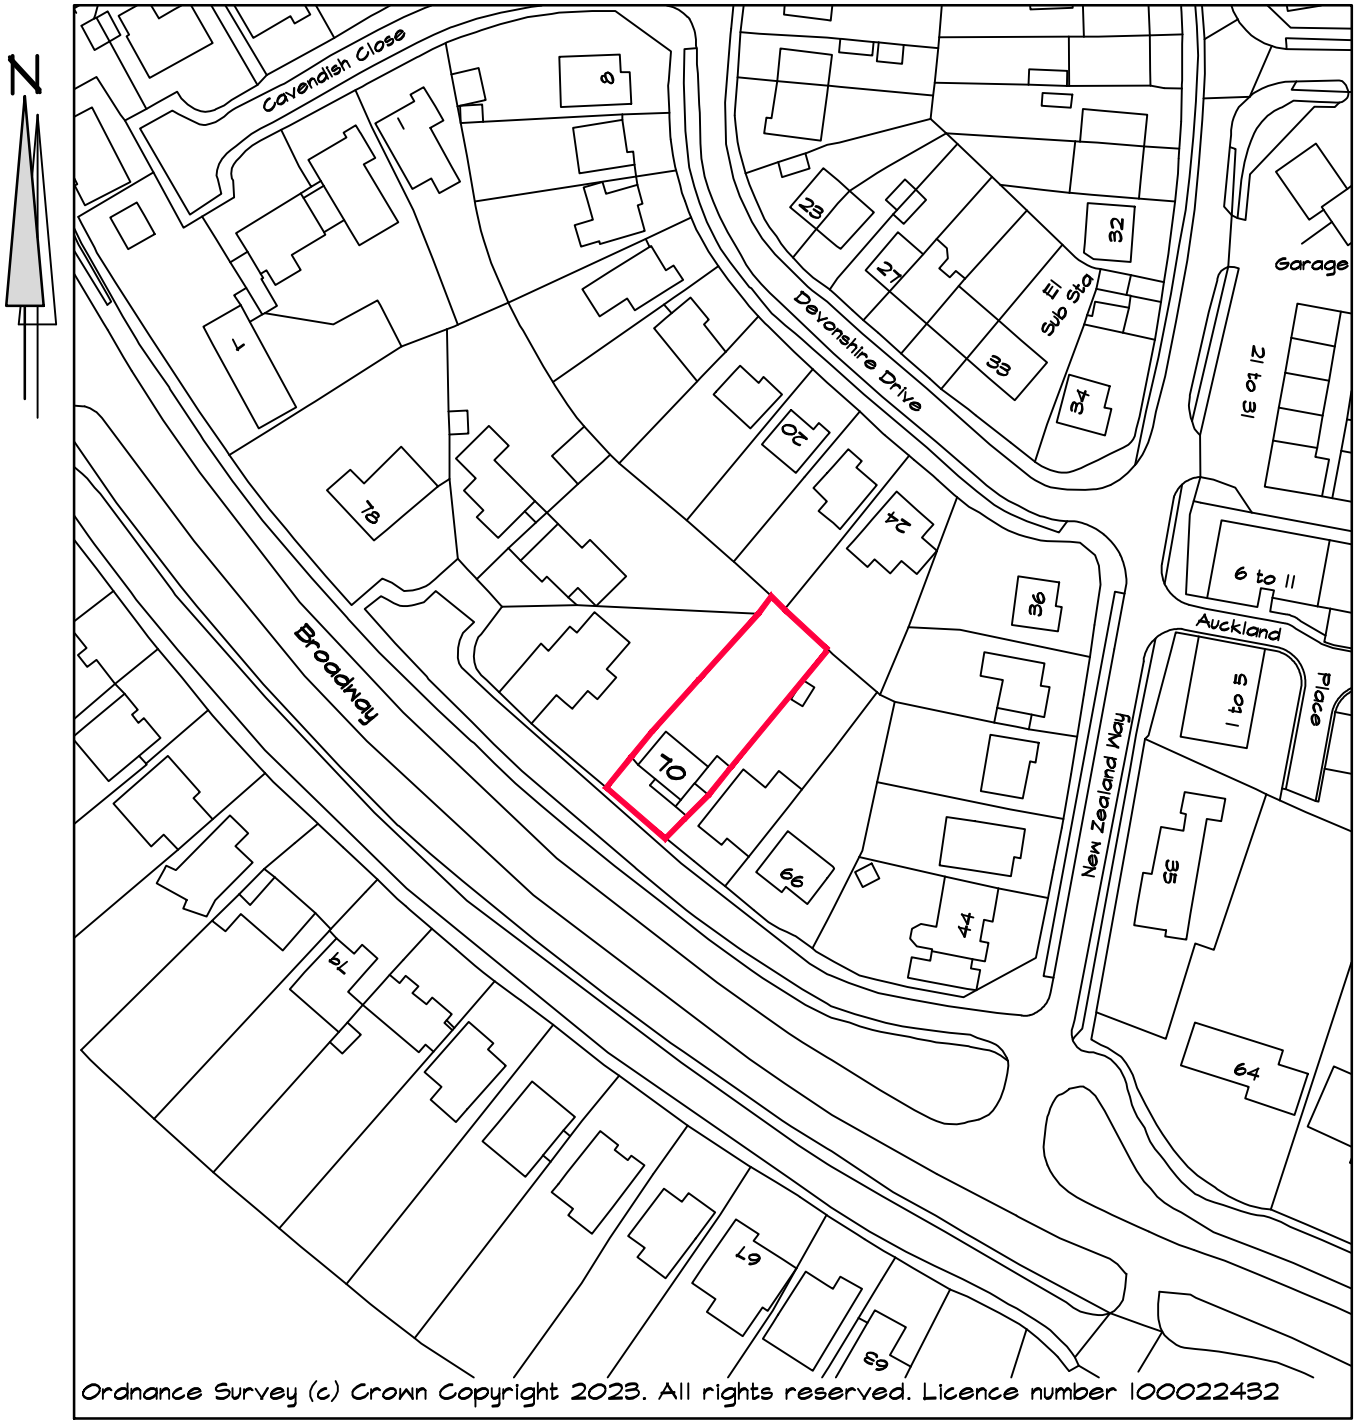


Site Location Plan

1:1250

Address 70, Broadway, Duffield, Belper.	CREATION BUILDING DESIGN
Client Mr & Mrs D. Jones	7, Brackley Drive, Spondon, Derby DE21 7SA Tel: 01332 677959 Mob. 07969 248579 E-mail kevinfitchett7@gmail.com Web www.creationbuildingdesign.co.uk
Date January '23	

Drawing Title	Scale	Drawing No
Site Location Plan	1:1250	22302SP