
FLOOR PLAN

SCALE 1:50

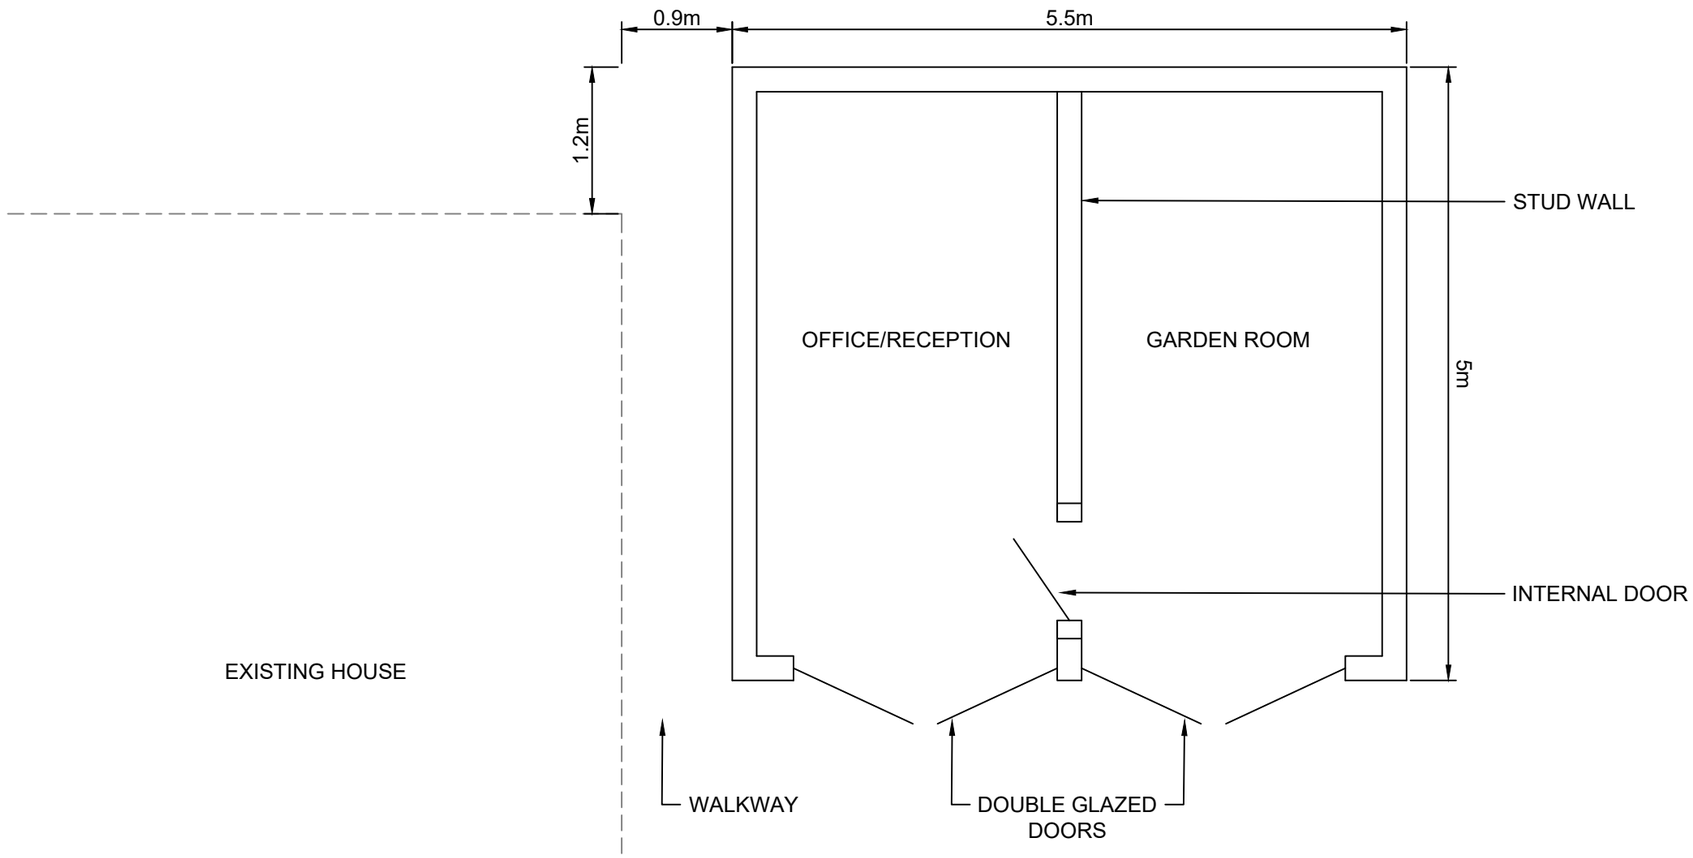

ROSE/2022/06	
Scale at A3: 1:100	Revision: A
Drawn By: LEJ	Date: 13/12/2022
Checked By:RJS	Date: 15/12/2022

Drawing Title:

PROPOSED OFFICE & GARDEN OUTBUILDING
SHEET 6 OF 6

Client:

CORINNE ROSE
BLACKSMITHS BARN, HIGGS LANE,
ALDERSWASLEY, DERBYSHIRE, DE56 2RB

PLANNING SERVICES
Professional CAD Plans Drawn
Planning Applications & Drawings

Contact:
Name: Richard Spendlove
Tel: 07738 379616

A3_H