

NORTH ELEVATION

SCALE 1:50

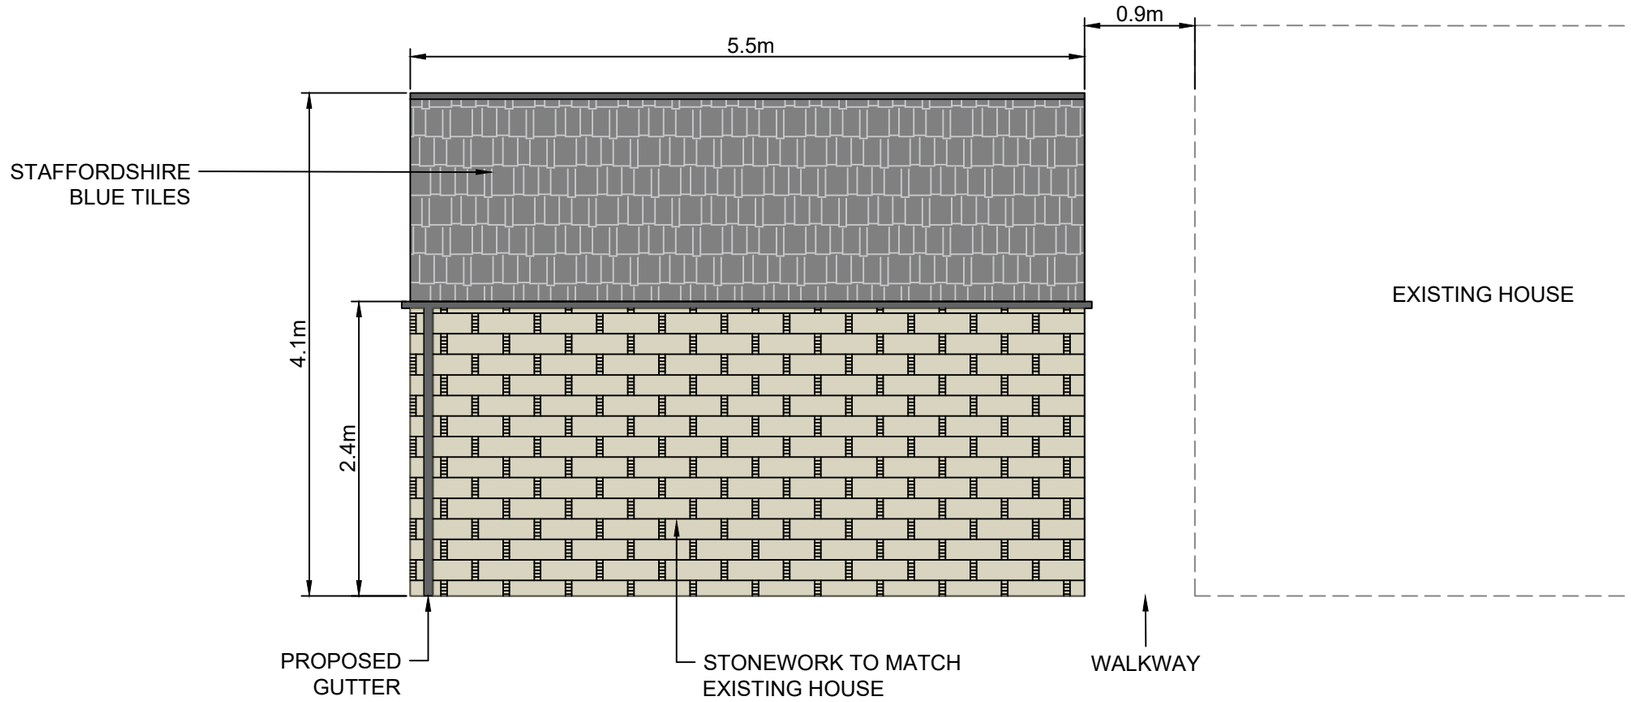

WEST ELEVATION

SCALE 1:50

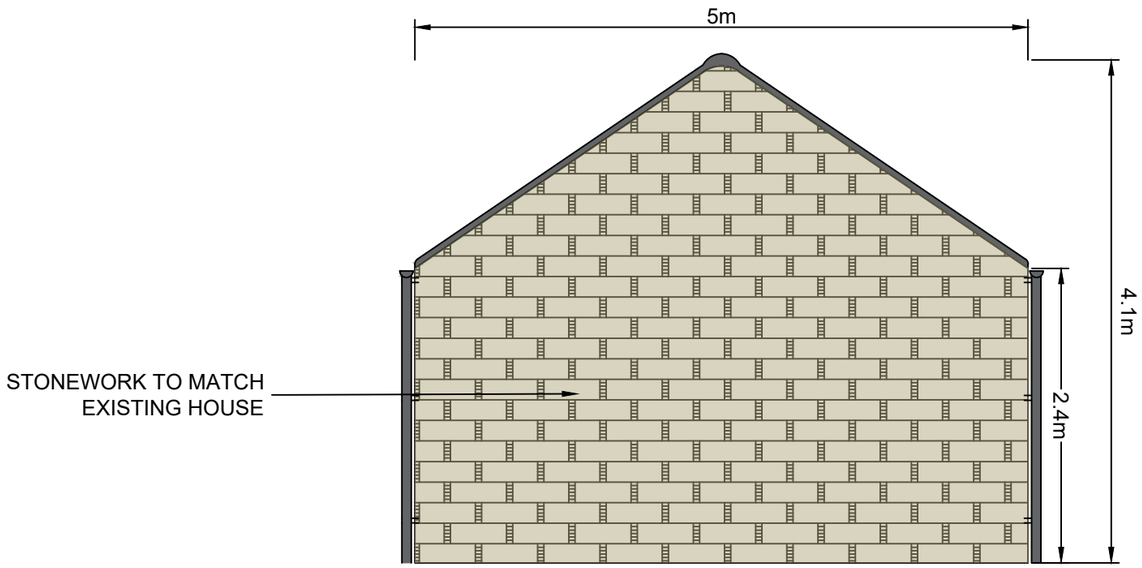

ROSE/2022/05	
Scale at A3: 1:50	Revision: B
Drawn By: LEJ	Date: 13/12/2022
Checked By:RJS	Date: 15/12/2022

Drawing Title:

PROPOSED OFFICE & GARDEN
OUTBUILDING
SHEET 5 OF 6

Client:

CORINNE ROSE
BLACKSMITHS BARN, HIGGS LANE
ALDERSWASLEY, DERBYSHIRE, DE56 2RB

PLANNING SERVICES
Professional CAD Plans Drawn
Planning Applications & Drawings

Contact:
Name: Richard Spendlove
Tel: 07738 379616

A3_H