24 Laund Nook Belper DE56 1GY
Single Storey Extension

Scale 1:50

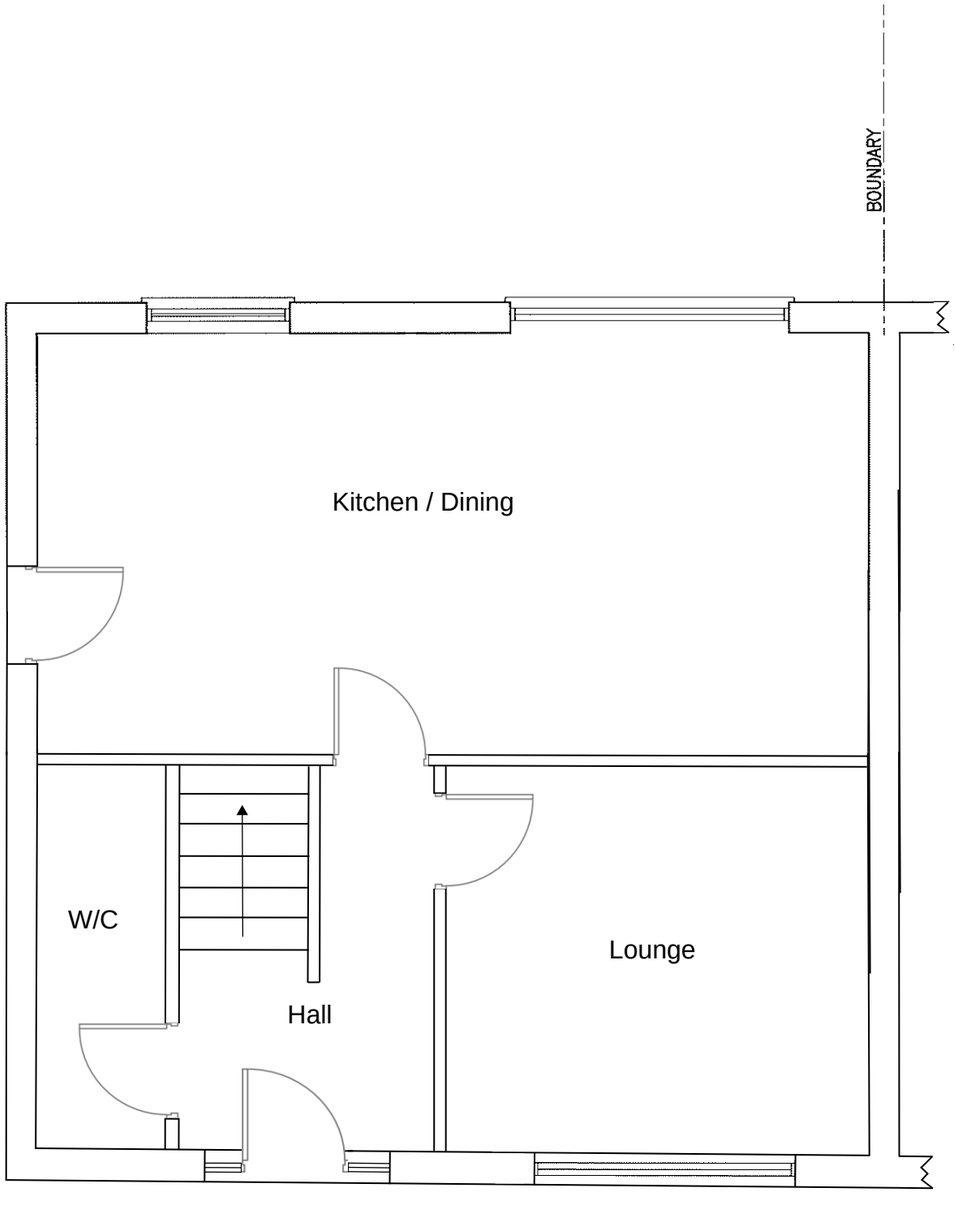

Existing Ground Floor Plan

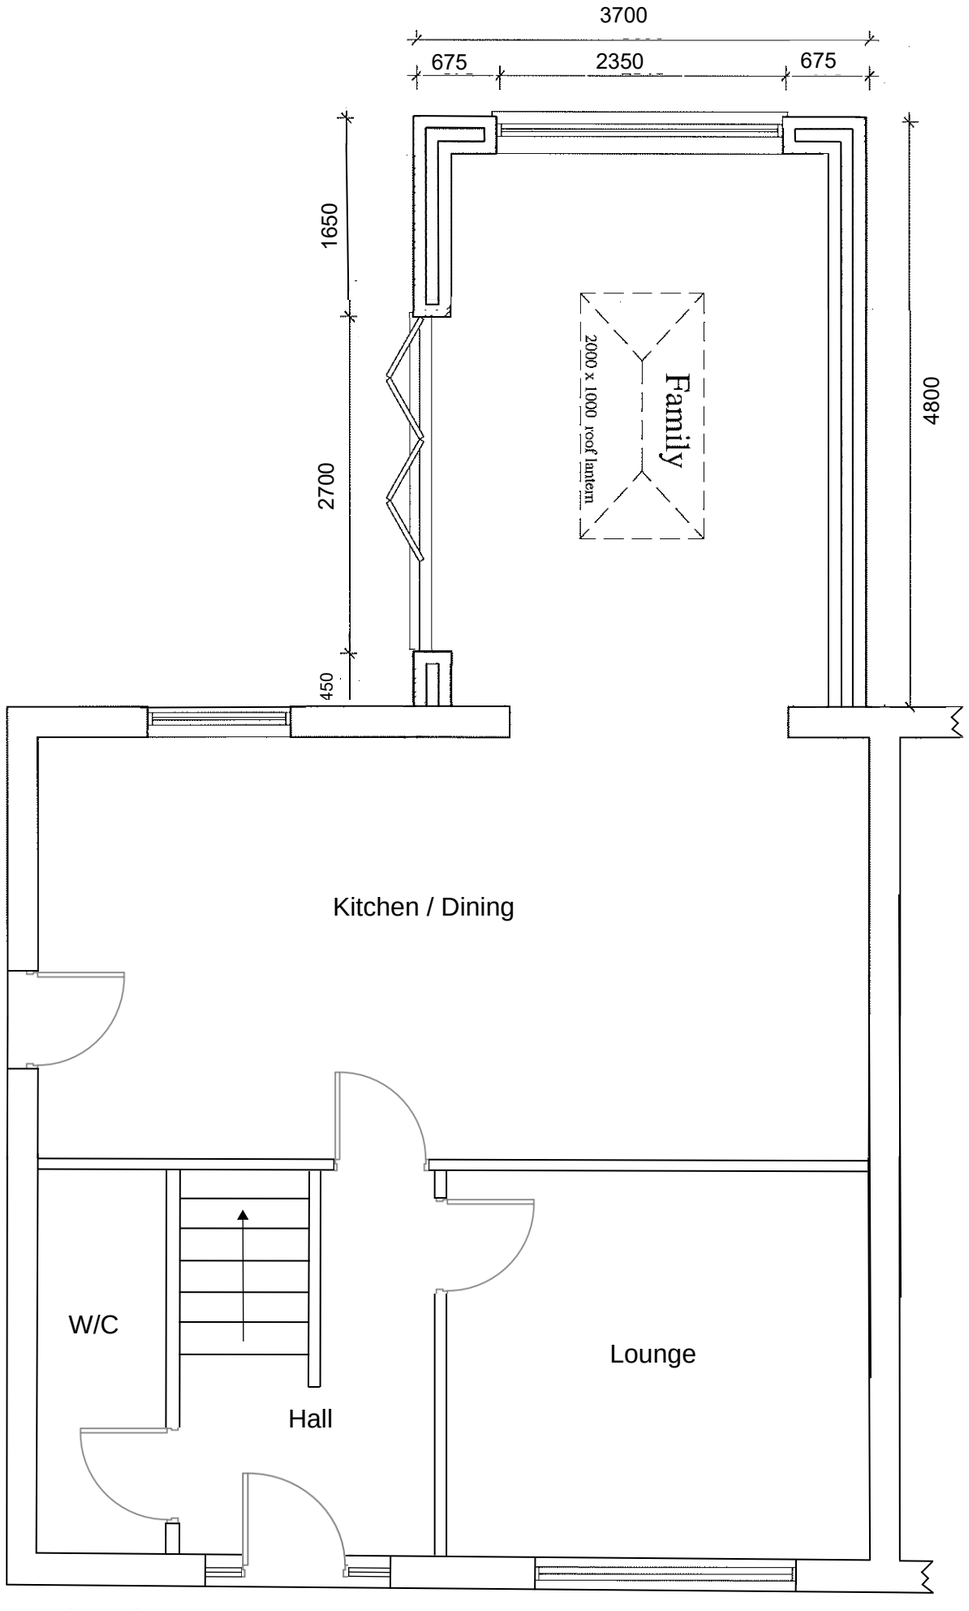

Proposed Ground Floor Plan