
See detail section drawings for cavity wall types.

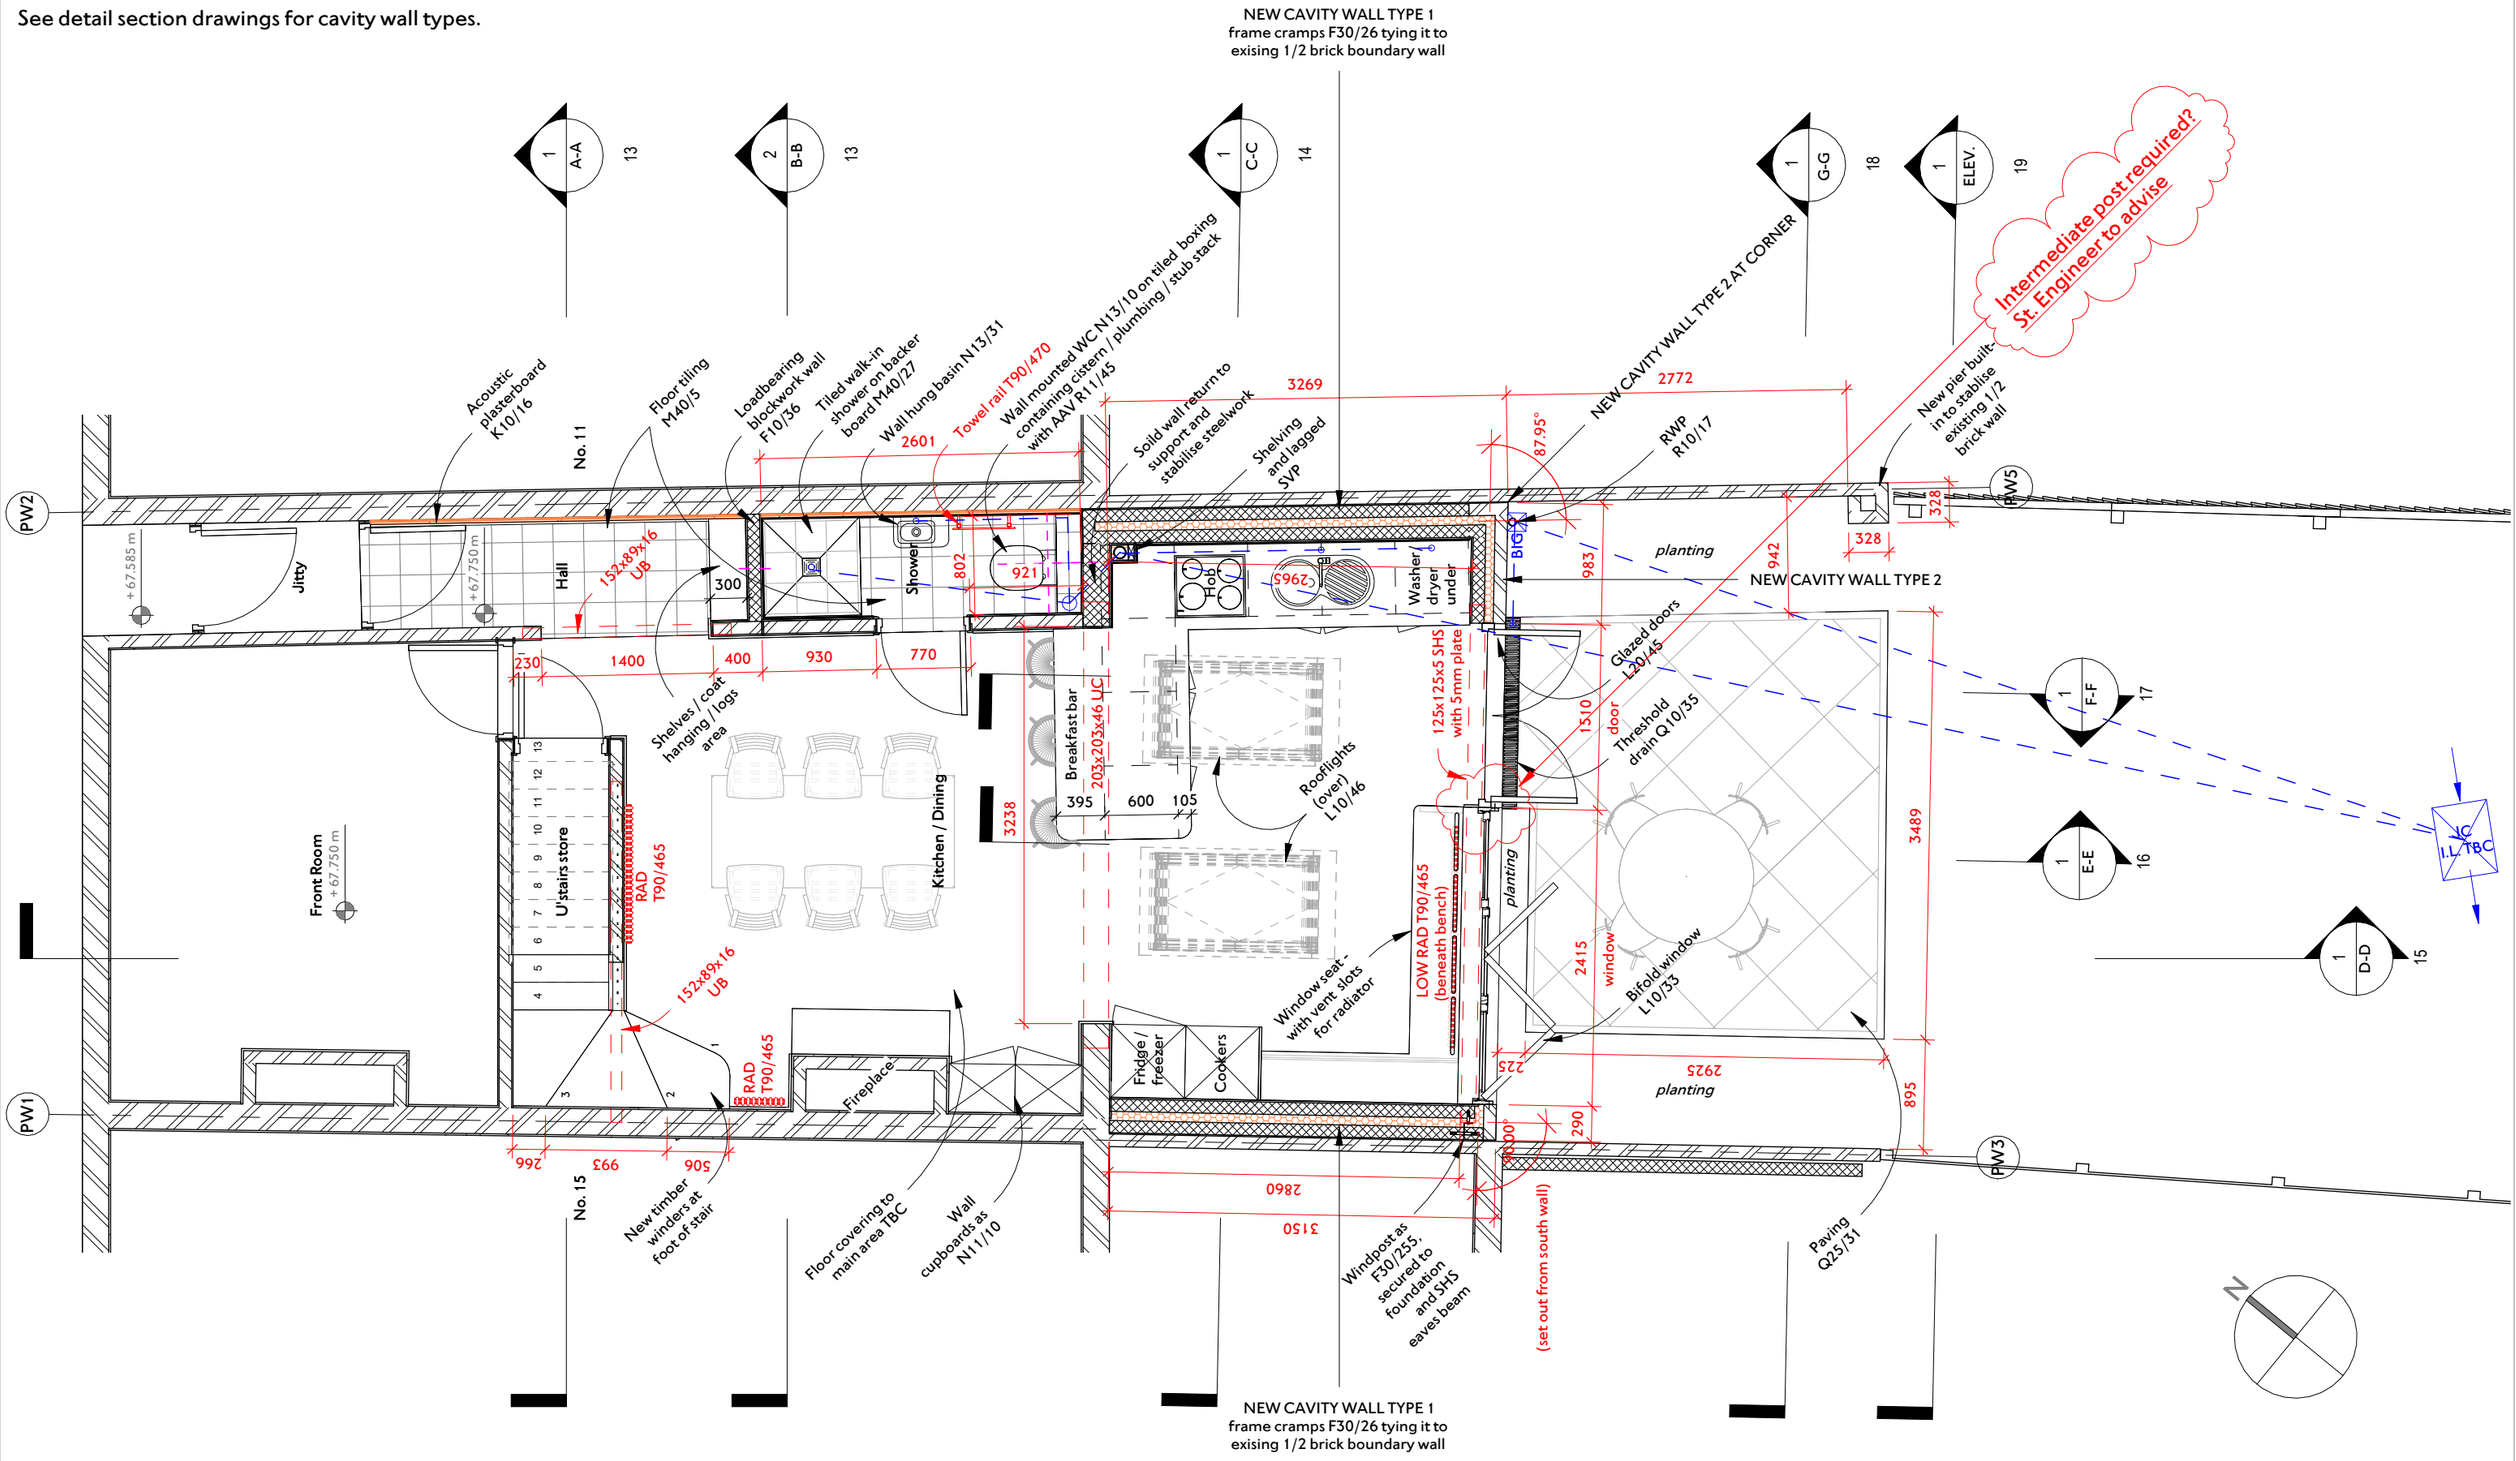

NOTES
Andrew Lees Architect (ALA) shall have no responsibility for any use made of this document other than for that which it was prepared and issued.

All dimensions should be checked on site. It is the Contractor's responsibility to check all governing dimensions and verify all dimensions on site before commencing any work or making any shop drawings.

DO NOT SCALE FROM THIS DRAWING

This drawing is to be read in conjunction with the architectural specification, the CDM documentation, and with the structural, mechanical and electrical drawings and any other relevant design information by others.

Any drawing errors or divergences should be brought to the attention of ALA at the contact details shown on this sheet.

REVISION DESCRIPTION	DRAWN	CHECKED	DATE
Rev. B - revised scheme	AWL	AWL	14/12/22
Rev. A - updated in line with completed technical design	AWL	AWL	24/08/22
Preliminary issue - for approval	AWL	AWL	19/08/22

INDICATIVE SCALE BAR
0 1 2 3m
1:50

KEY PLAN / NOTES
Refer also to demolition plan ALA-033-03

To be read in conjunction with specification document ALA-033-SPC-01
Codes (e.g. L10/30) refer to specification section and item clause.

PW = Party Wall

ANDREW LEES ARCHITECT
48 Norwich
South Street
Park Hill
Sheffield
S2 5AY
United Kingdom
E andrew@andrewleesarchitect.co.uk
T 0114 453 6834
M 07941 328 353
www.andrewleesarchitect.co.uk

PROJECT: 13 Brookside, Belper
CLIENT: Ms Gail Falconer
ISSUE STATUS: RIBA Stage 4
DATE FIRST ISSUED: 19/08/22
DRAWING TITLE: Ground Floor General Arrangement Plan
SCALE: 1 : 50 @ A3
DRAWING No.: ALA-033-11
REVISION: B