

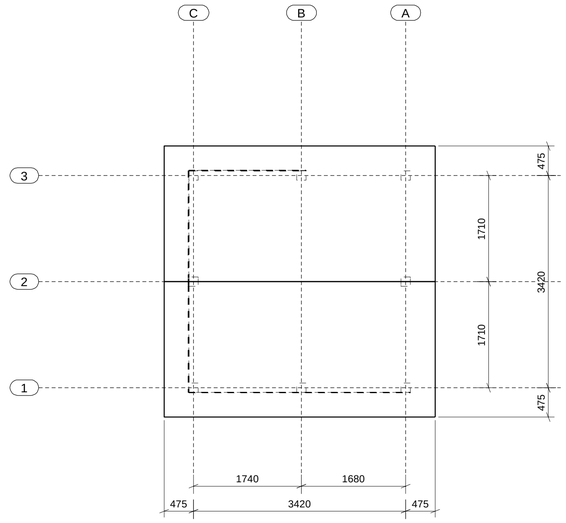


Roof Plan View


Timber Frame Roof Construction
with Plastic Tile Effect Cladding

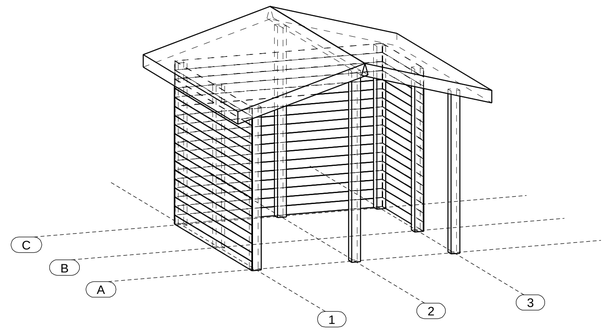


3D View

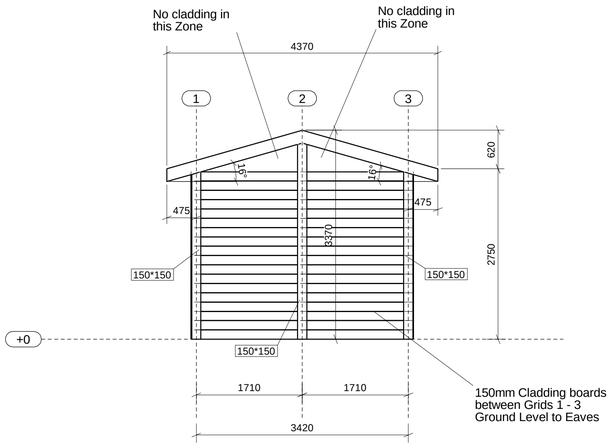


Elevation Grid C

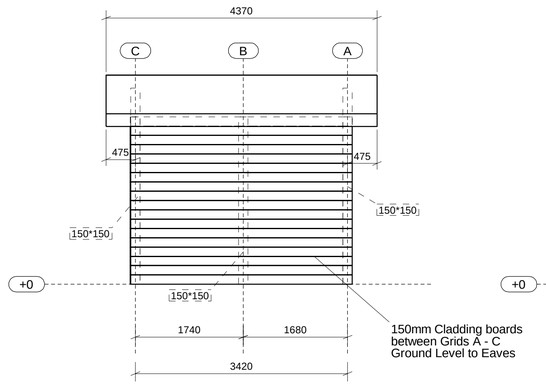

Elevation Grid 1

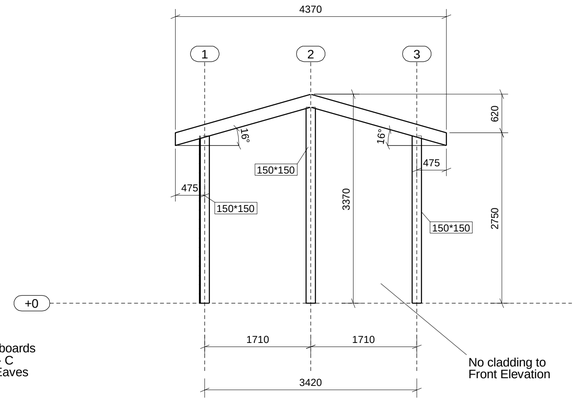

Elevation Grid A

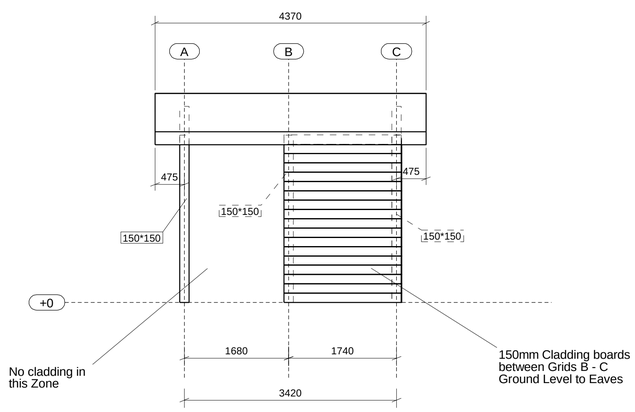

Elevation Grid 3

All Dimensions
are in Millimeters - Scale 1:50

Client: DRG BUILDER	
Project Description: DRG PROJ NAME	
Site Address: DRG ADDRESS	
Drawing Title: ELEVATION & PLAN VIEWS	
Scale: 1:50	CEL Job No.: DRG PR***
Drawn by: A.Booth	Project Type / Date Created: 05.10.2022
Project: PERGOLA (Location, Volume, Level, Type, Area, Drawing No.)	Revision: A