
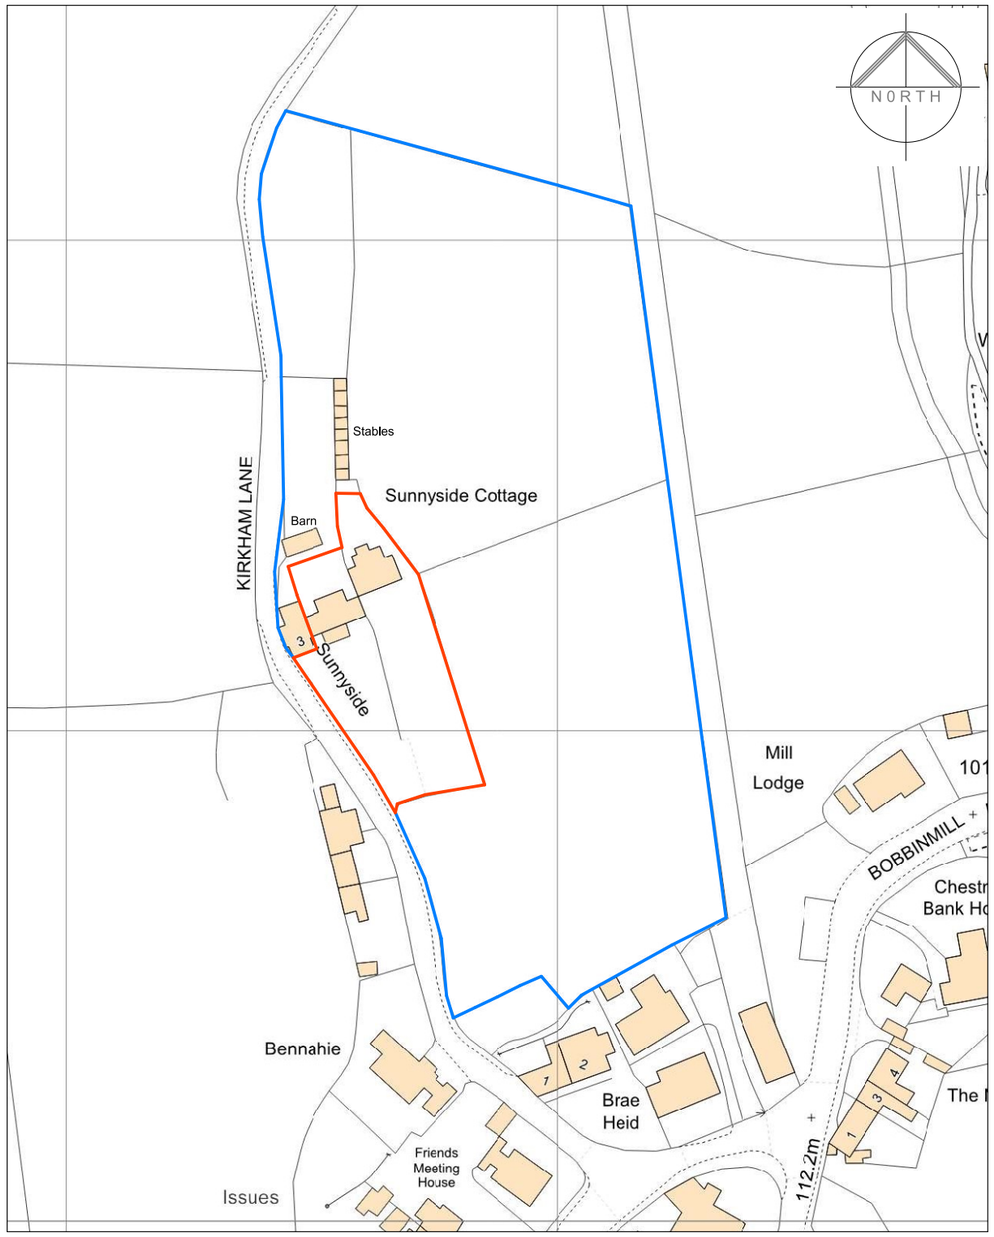


Location Plan 1:1250

0 20 40 60 80 100

Metres

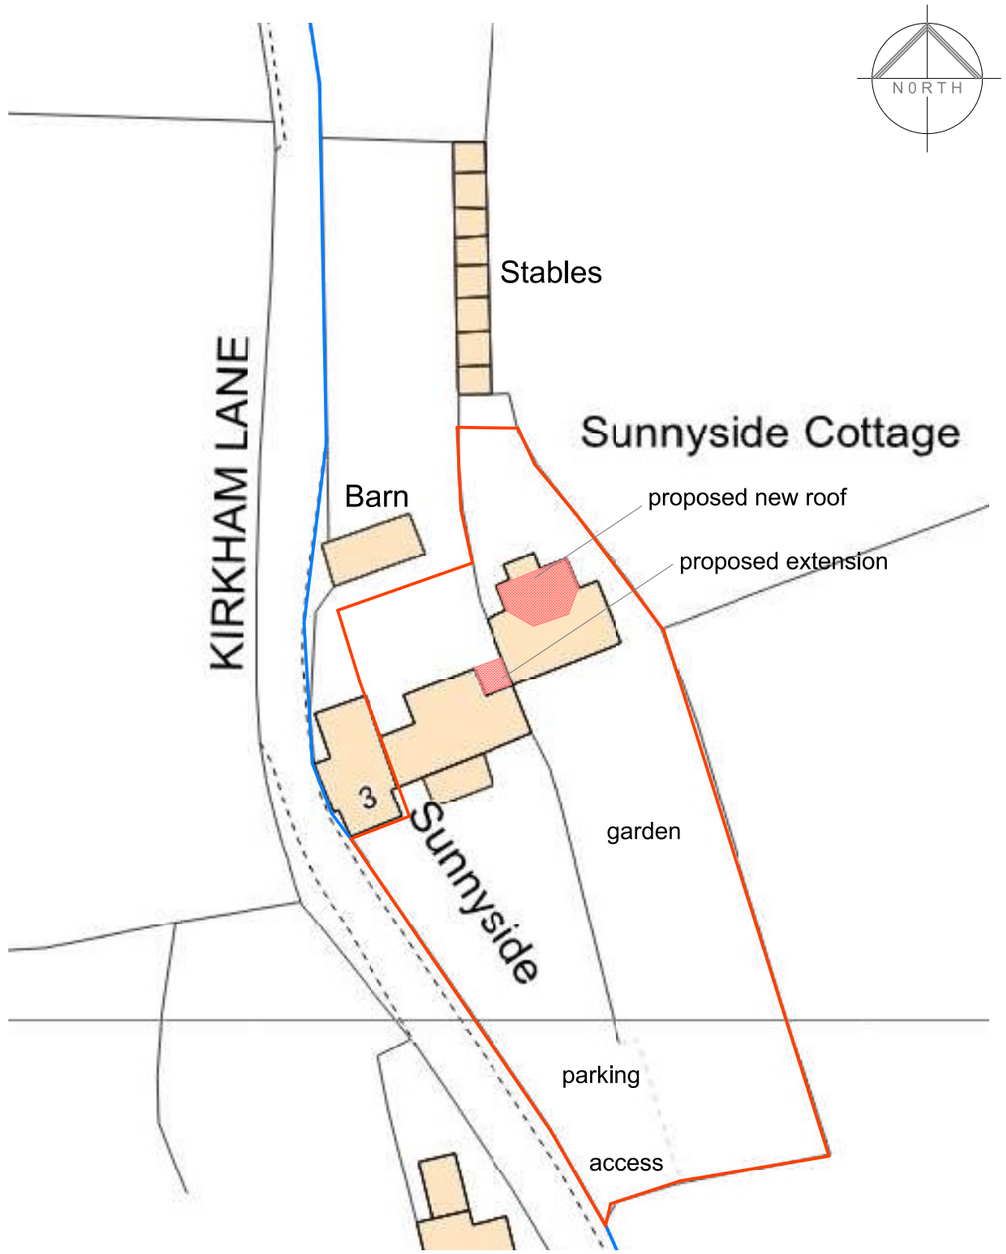

Block Plan 1:500

0 10 20 30 40 50

Metres

REV.	DESCRIPTION	DATE	BY
06	Site boundary	06.01.23	RB

Client: Cate & Chris Coe
Jacqui Garrett

Project: Sunnyside
Fritchley, DERBYSHIRE, DE56 2FS

Drg Title: PROPOSED EXTENSION & ROOF
LOCATION AND BLOCK PLANS

Drg Ref: LOC-BLOCK_EXTENSION V. 06

File. No. OnS712_200

Project: OnS712

Scale: as shown @A3

Date: 06/1/23

STATUS:

Drawn By: RB

Checked By:

OAKENSTONE
DESIGN PLANNING BUILD
3F Cromford Creative, Cromford Mills, Mill Lane
Matlock, DERBYSHIRE, DE4 3RQ
TEL: +44 (0)1629 343006
www.OakenStone.co.uk E-mail : info@OakenStone.co.uk

Plot date:21/12/22

CAD File name:OnS712_200-06