
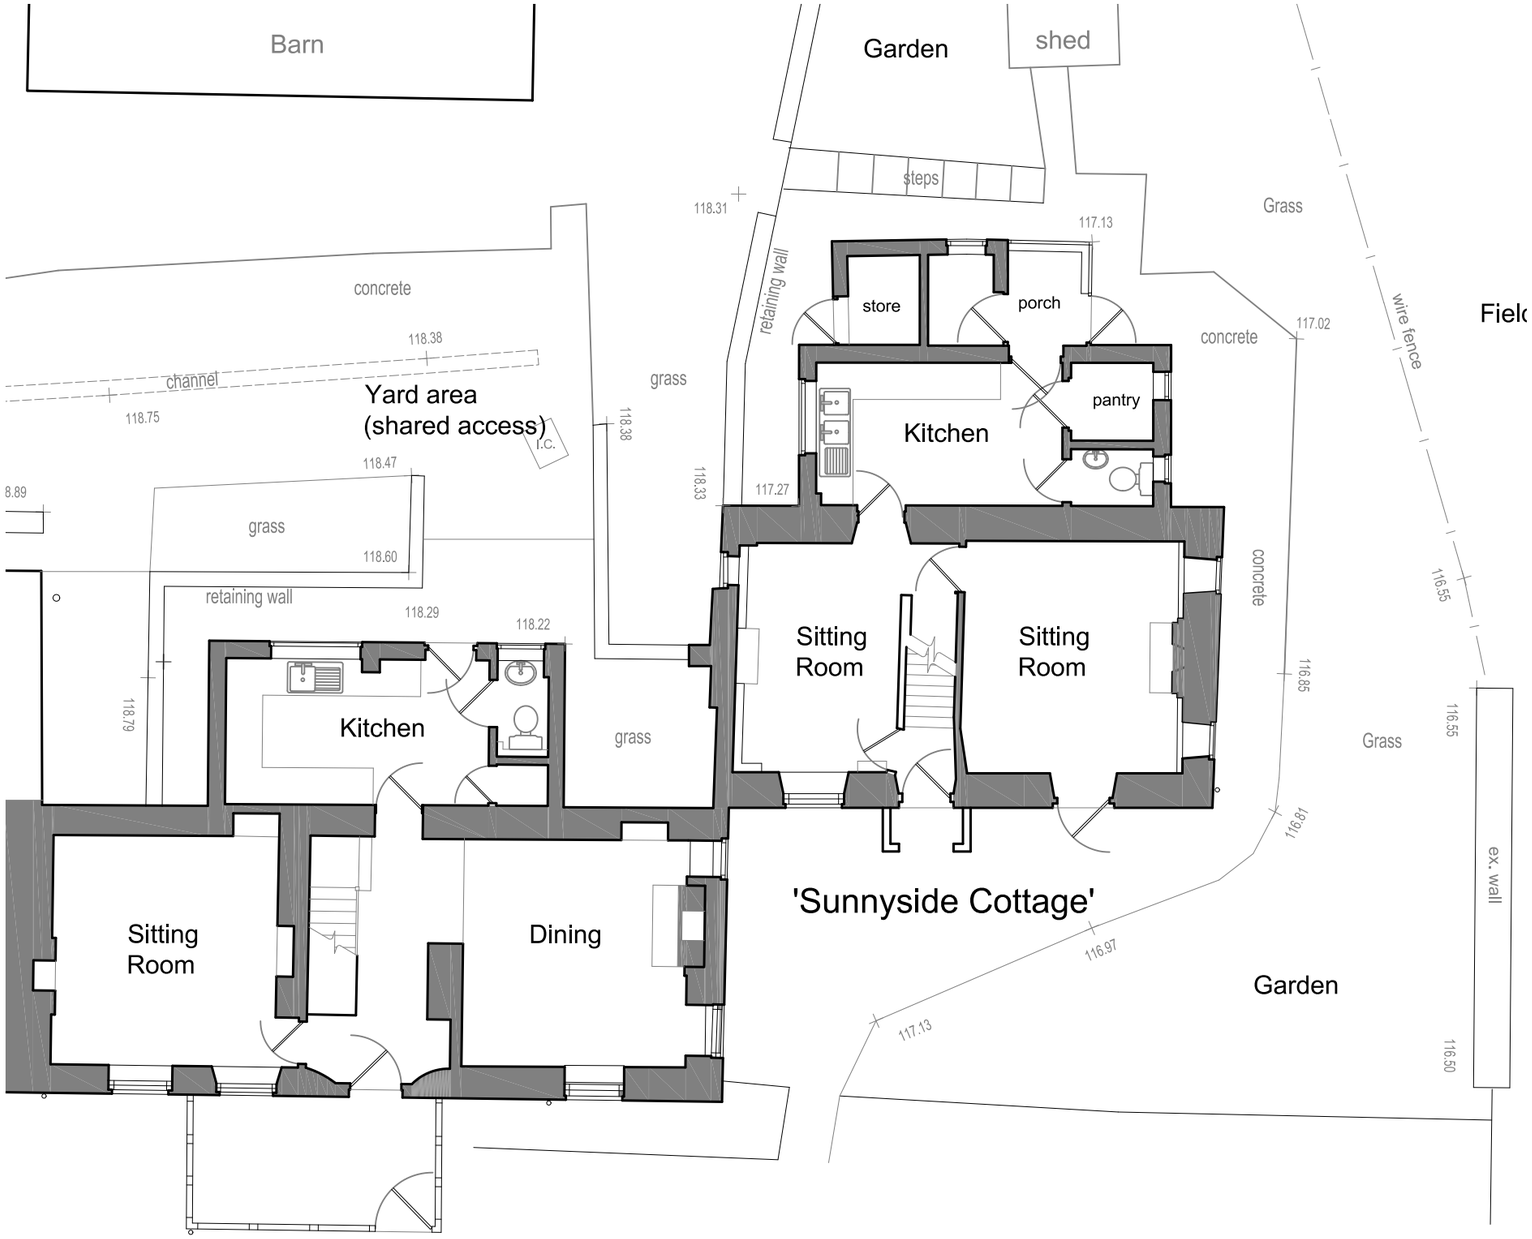



GROUND FLOOR

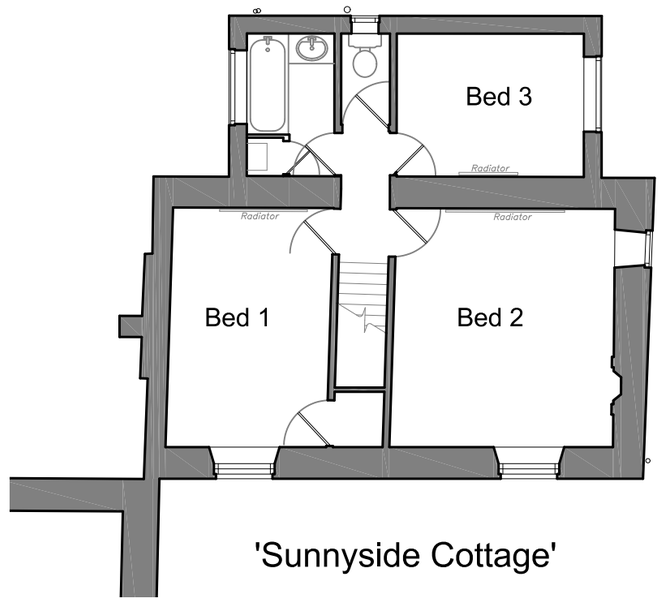


FIRST FLOOR

0 1 2 3 4 5 6 7 8 9 10

Scale 1:100 Metres

| REV. | DESCRIPTION | DATE | BY |
|---|---|---|---|
| | | | |

| | | | |
|---|---|---|---|
| Client: Cate & Chris Coe<br>Jacqui Garrett | Drg Title: EXISTING SITE & FLOOR PLANS | File. No. OnS712_210 | Project: OnS712 |
| Project: Sunnyside<br>Fritchley, DERBYSHIRE, DE56 2FS | Drg Ref: EXIST PLANS V. 05 | Scale: 1:100 @A3 | Date: 18/1/23 |
| | | STATUS: | Drawn By: RB / Checked By: DM |

OAKENSTONE
DESIGN PLANNING BUILD
3F Cromford Creative, Cromford Mills, Mill Lane
Matlock, DERBYSHIRE, DE4 3RQ
TEL: +44 (0)1629 343006
www.OakenStone.co.uk E-mail : info@OakenStone.co.uk

Plot date: 19/12/22 CAD File name: OnS712_210-05