
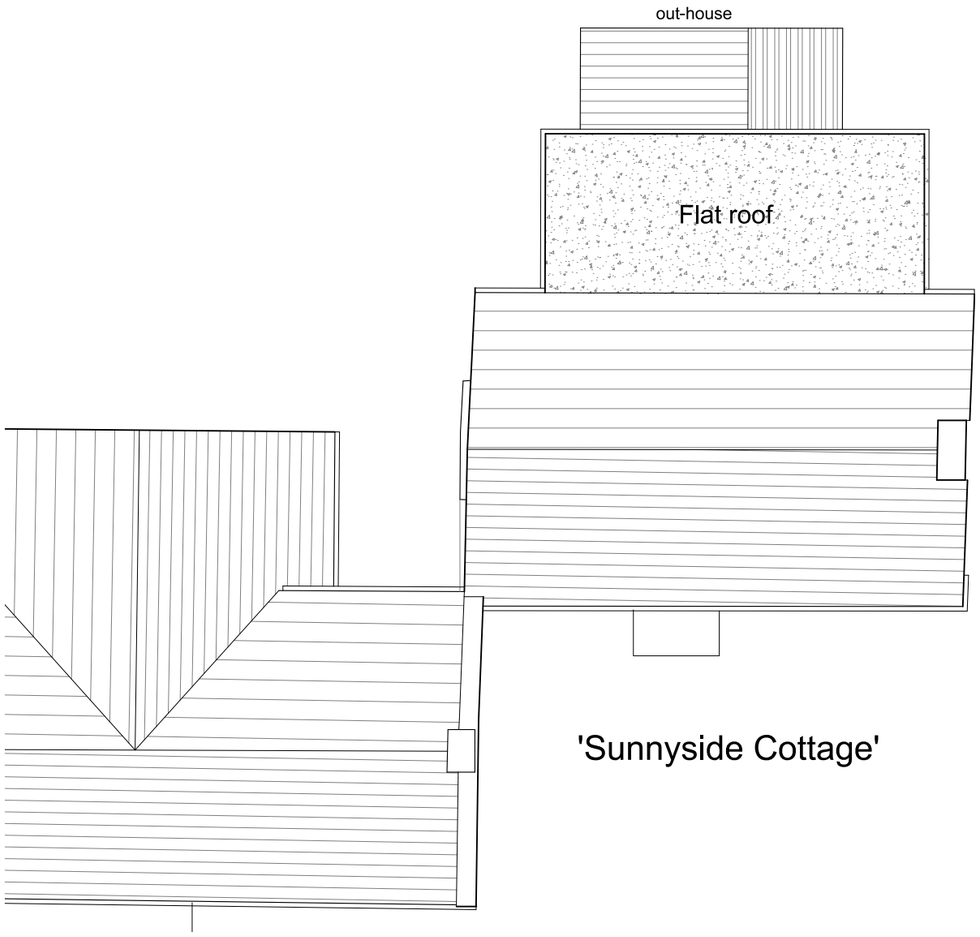


'Sunnyside Cottage'

'Sunnyside'

EXISTING

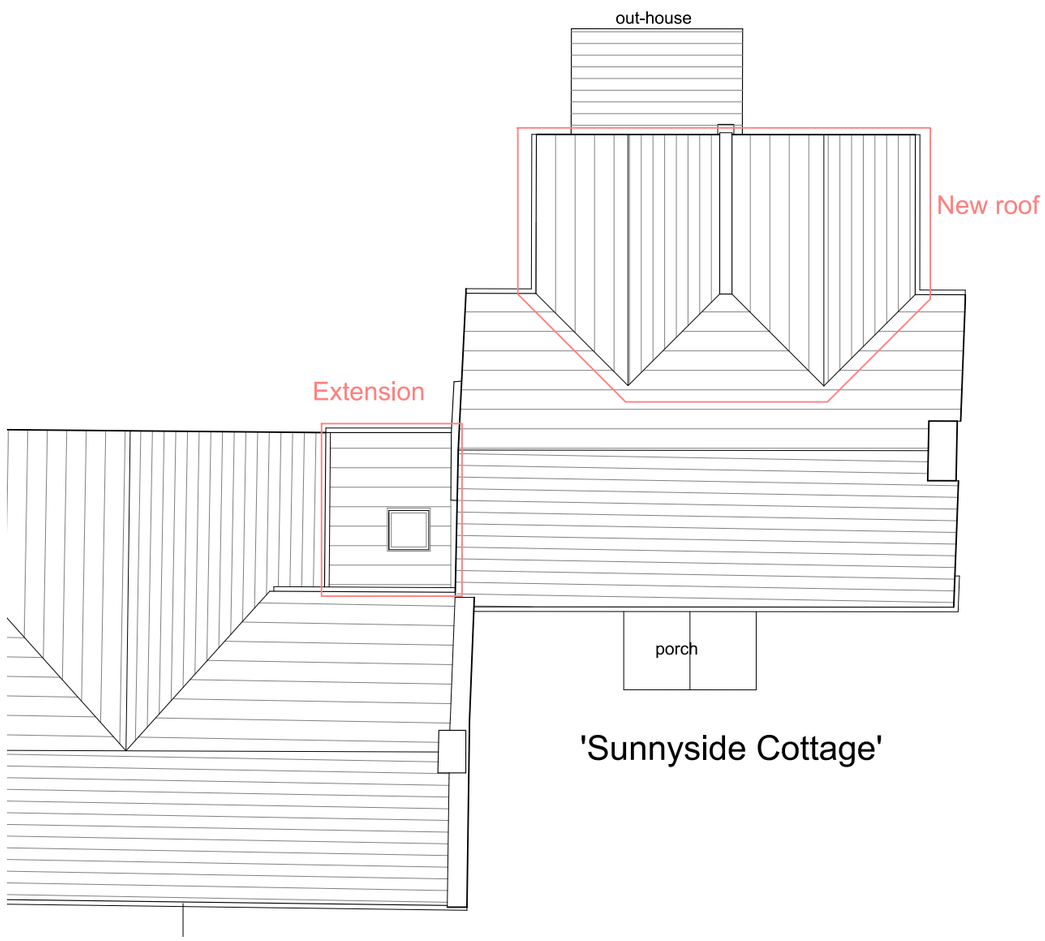

'Sunnyside Cottage'

'Sunnyside'

PROPOSED



REV.	DESCRIPTION	DATE	BY

Client: Cate & Chris Coe Jacqui Garrett	Drg Title: EXISTING AND PROPOSED ROOF PLAN	File. No. OnS712_210	Project: OnS712
Project: Sunnyside Fritchley, DERBYSHIRE, DE56 2FS	Drg Ref: ROOF PLANS V. 05	Scale: 1:100 @A3	Date: 18/1/23
		STATUS:	Drawn By: RB / Checked By: DM

OAKENSTONE
DESIGN PLANNING BUILD
3F Cromford Creative, Cromford Mills, Mill Lane
Matlock, DERBYSHIRE, DE4 3RQ
TEL: +44 (0)1629 343006
www.OakenStone.co.uk E-mail : info@OakenStone.co.uk

Plot date:19/12/22 CAD File name:OnS712_210-05