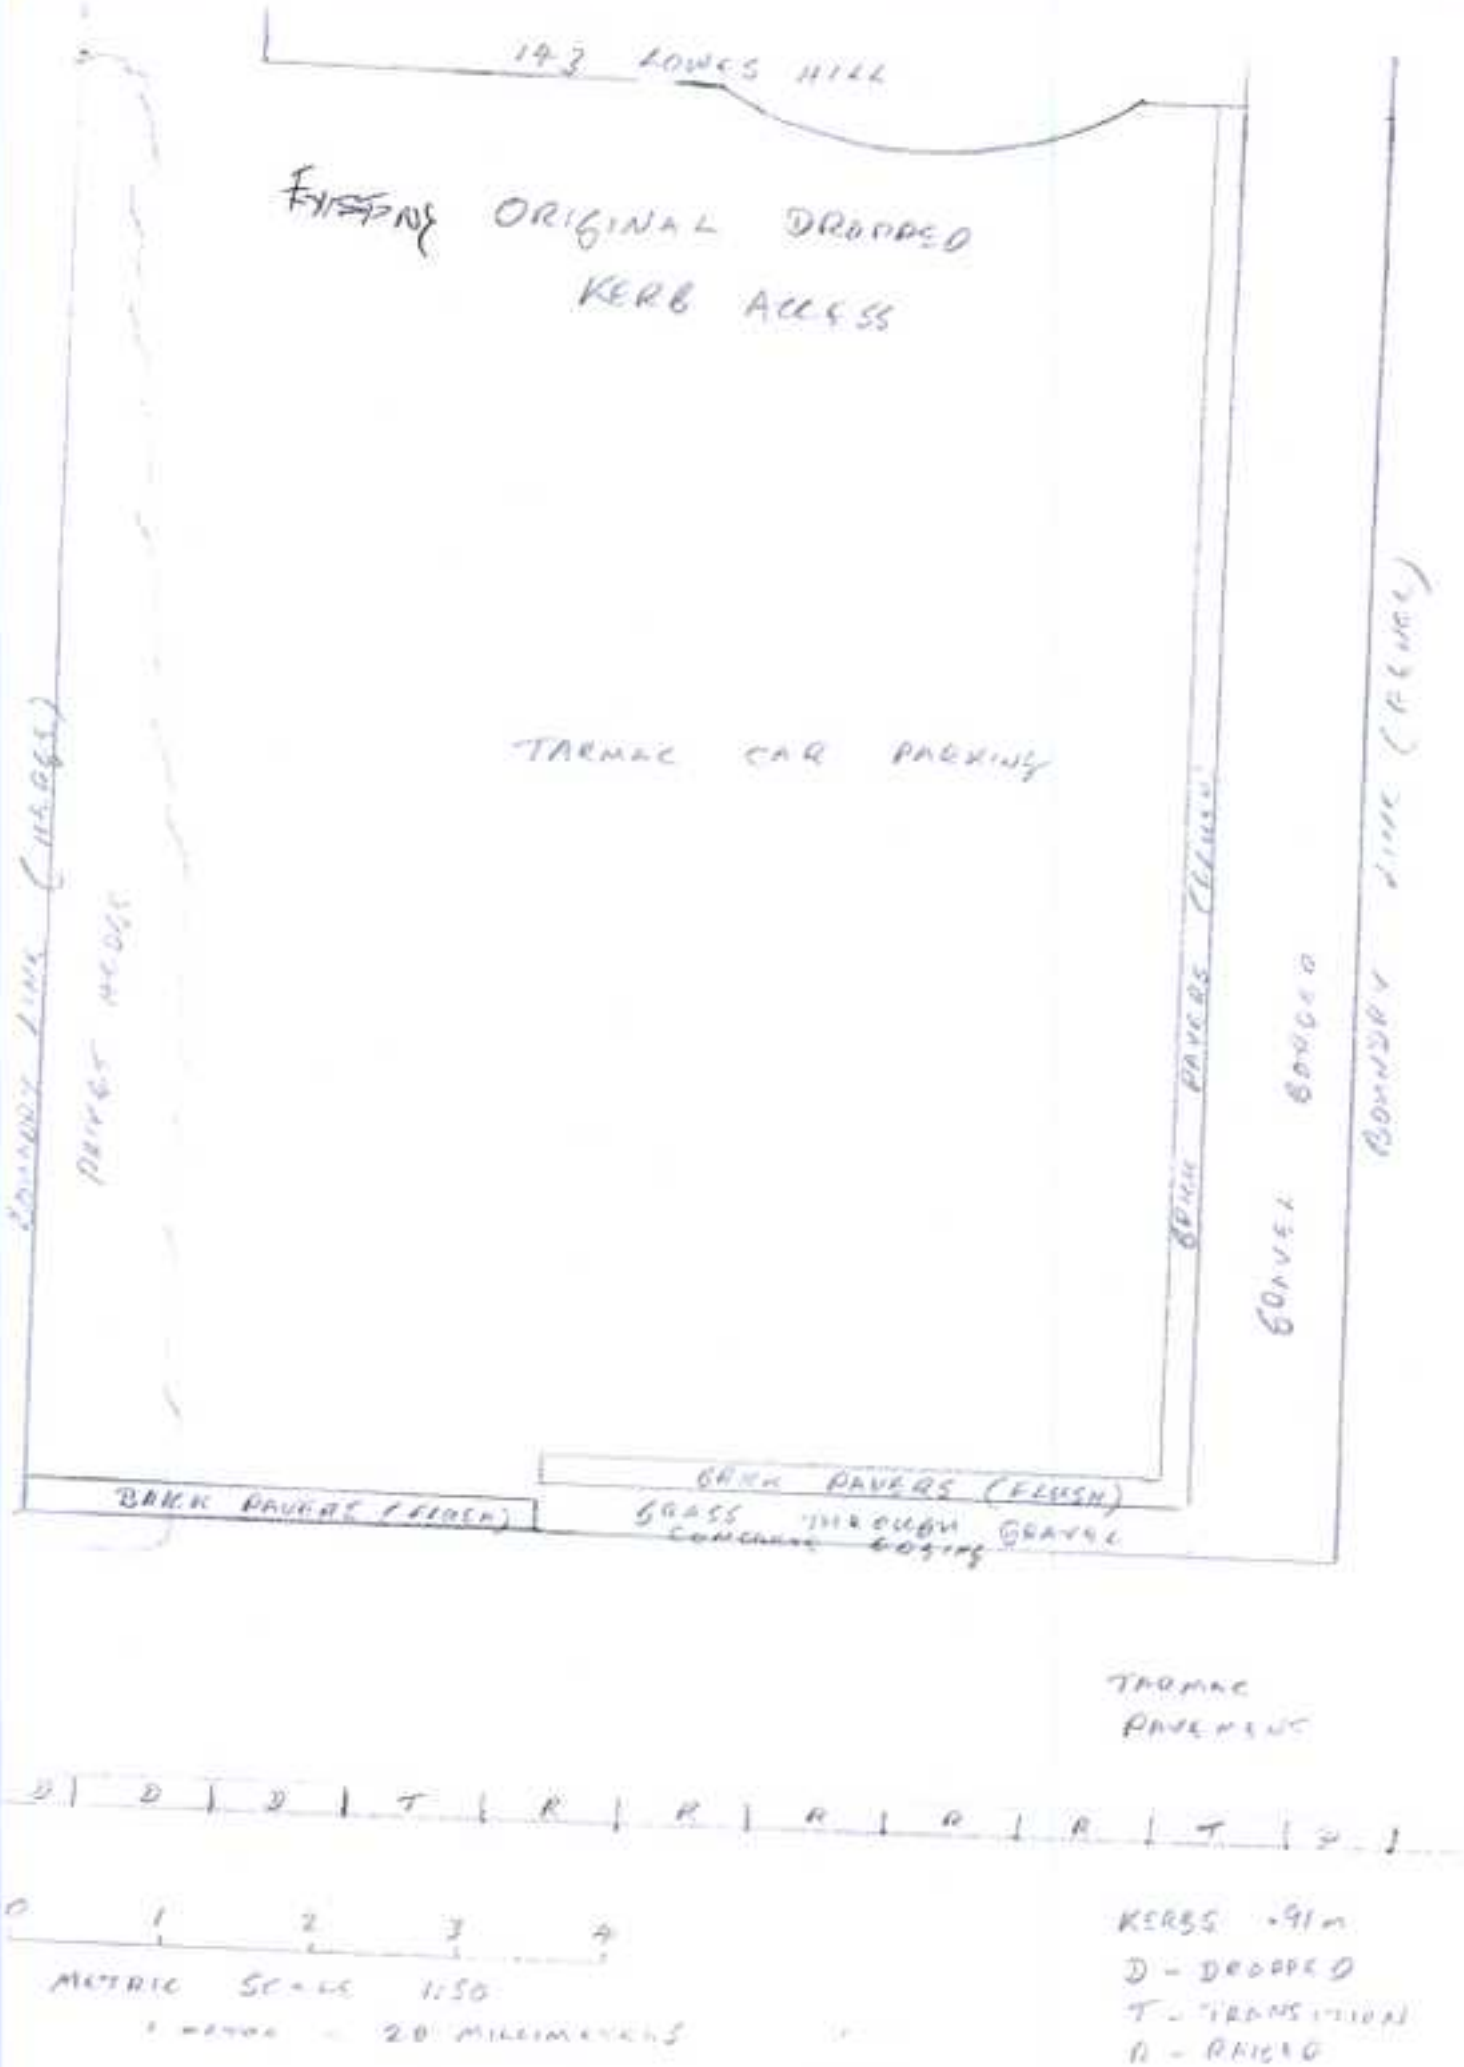
143 LOWES HILL
EXISTING ORIGINAL DROPPED
KERB ACCESS
TARMAC CAR PARKING
BOUNDARY LINE (HEDGE)
PRIVET HEDGE
BRICK PAVERS (FLUSH)
GRAVEL BORDER
BOUNDARY LINE (FENCE)
BRICK PAVERS (FLUSH)
BRICK PAVERS (FLUSH)
GRASS THROUGH GRAVEL
CONCRETE EDGING
TARMAC
PAVEMENT
D D D T R R R R R T D
0 1 2 3 4
METRIC SCALE 1:50
1 METRE = 20 MILLIMETERS
KERBS .91m
D - DROPPED
T - TRANSITION
R - RAISED