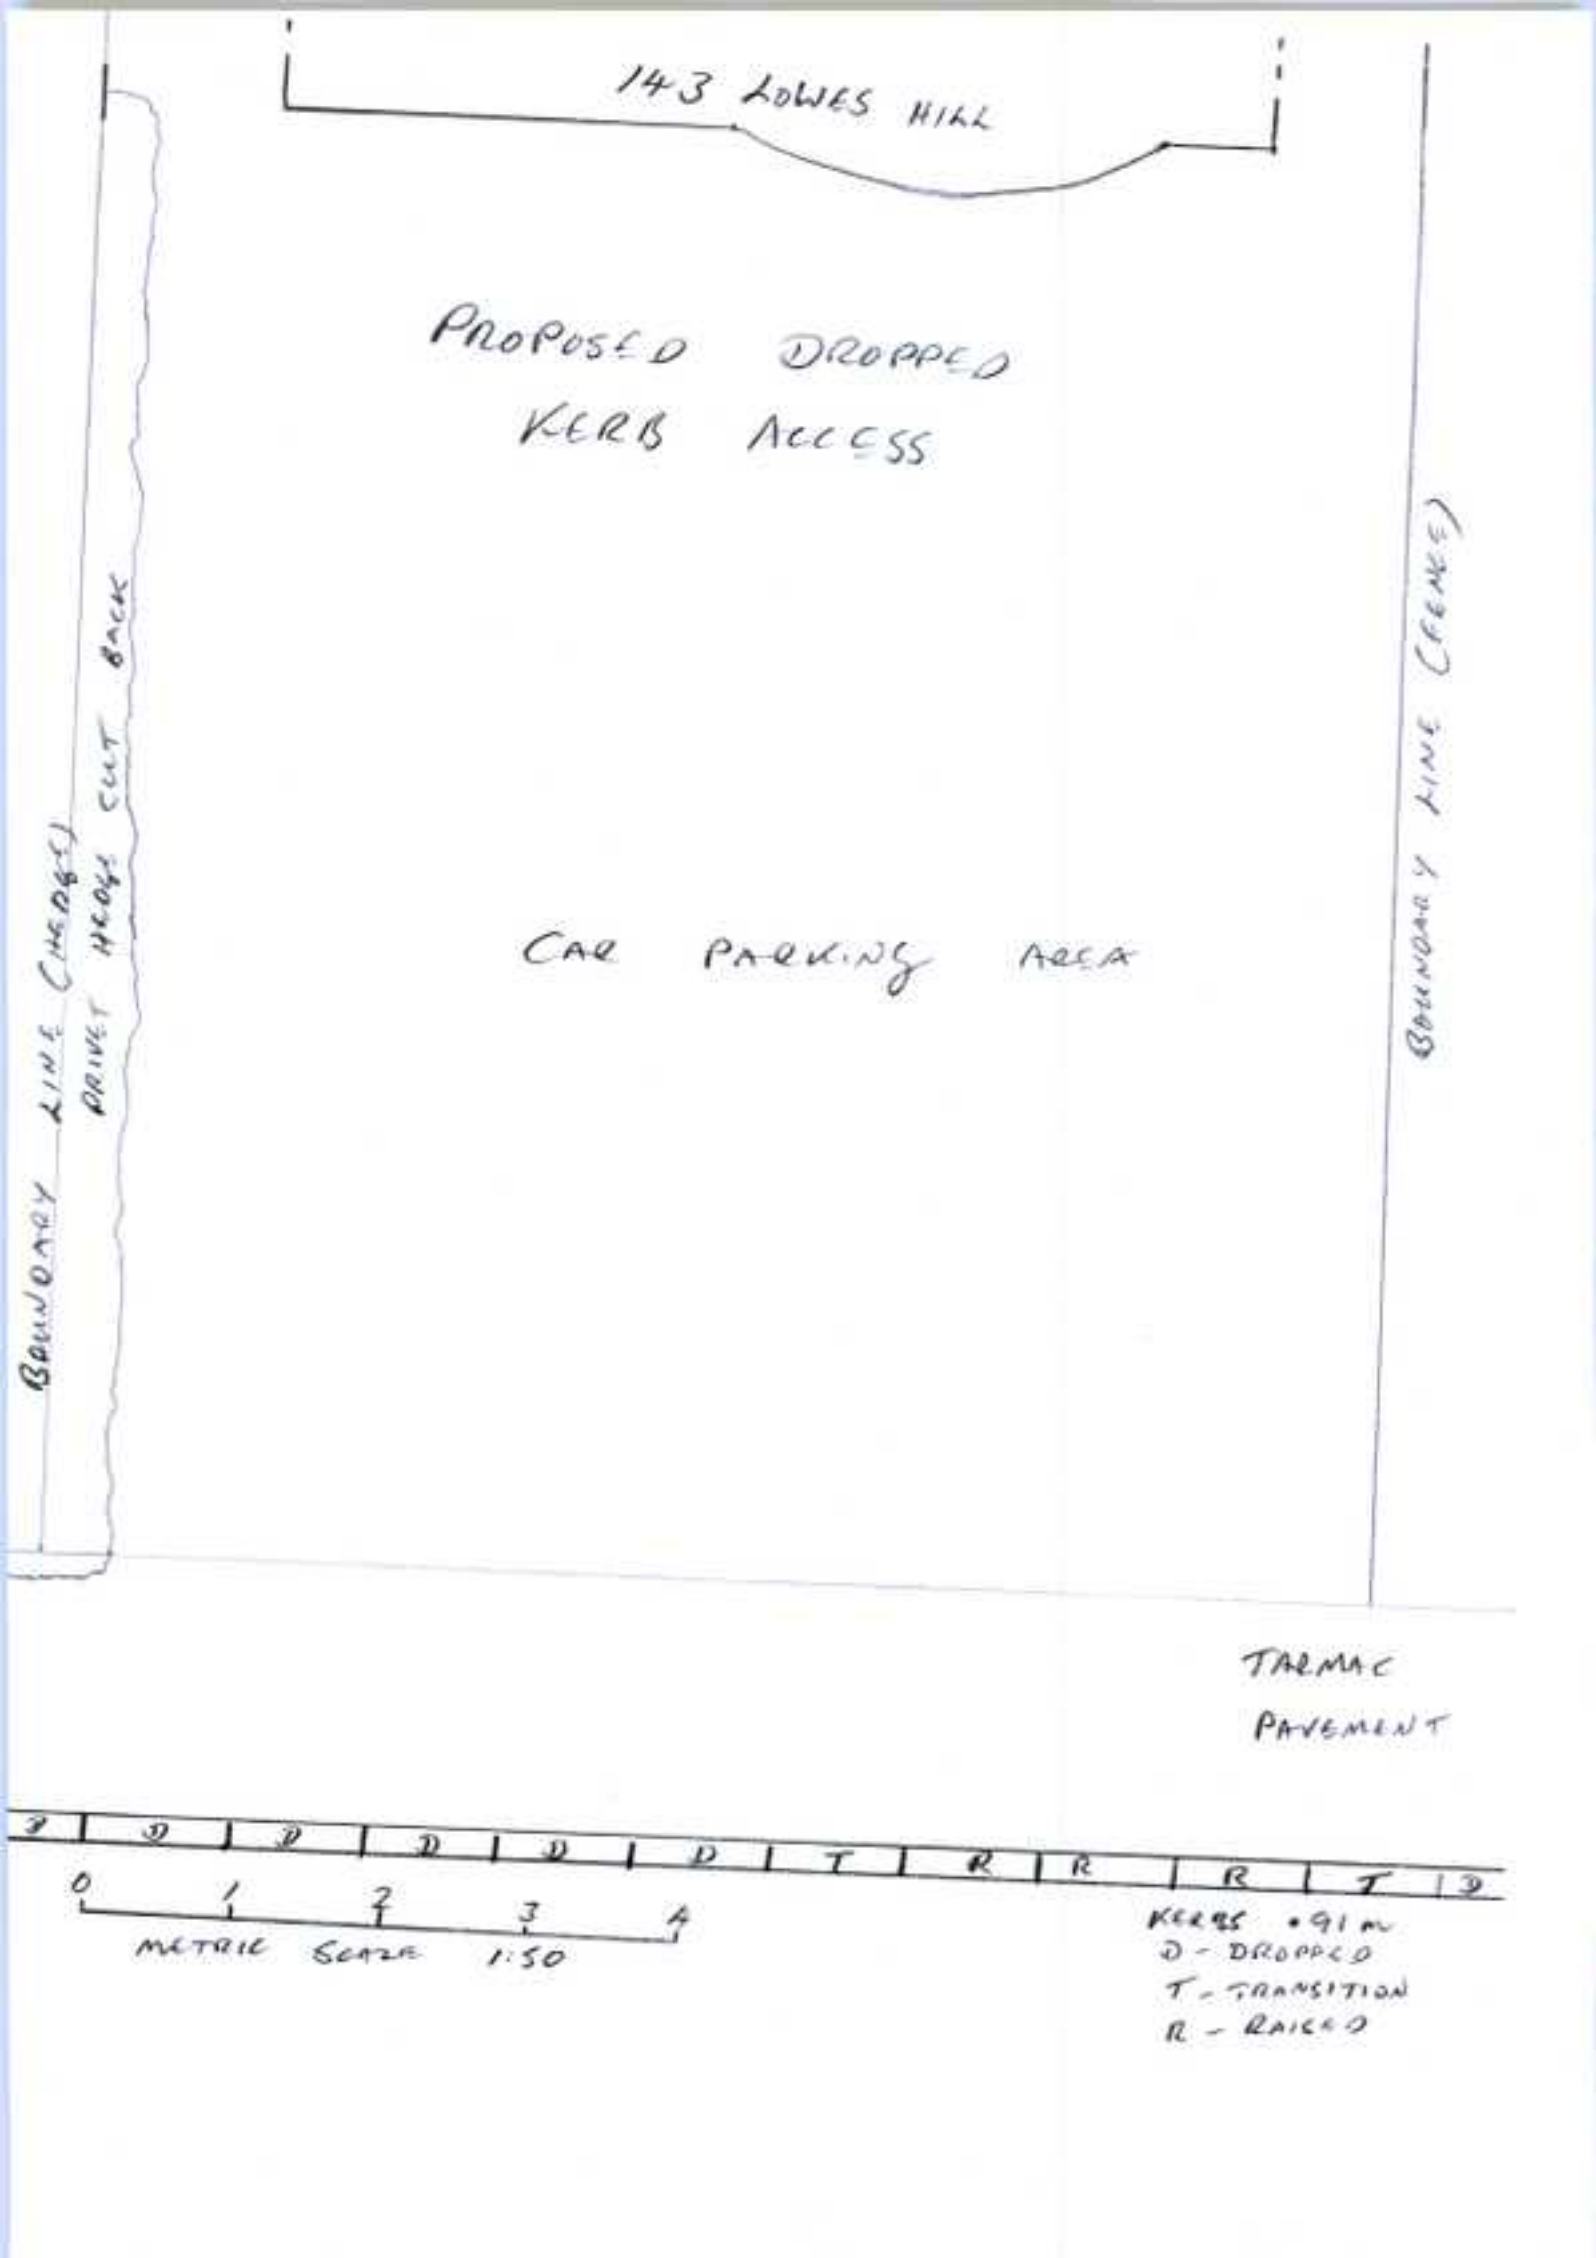
143 LOWES HILL
PROPOSED DROPPED KERB ACCESS
CAR PARKING AREA
BOUNDARY LINE (HEDGE)
DRIVE HEDGE CUT BACK
BOUNDARY LINE (FENCE)
TARMAC PAVEMENT
D D D D D D T R R R T D
0 1 2 3 4
METRIC SCALE 1:50
KERBS .91m
D - DROPPED
T - TRANSITION
R - RAISED