41 Newlands Road - Location Plan

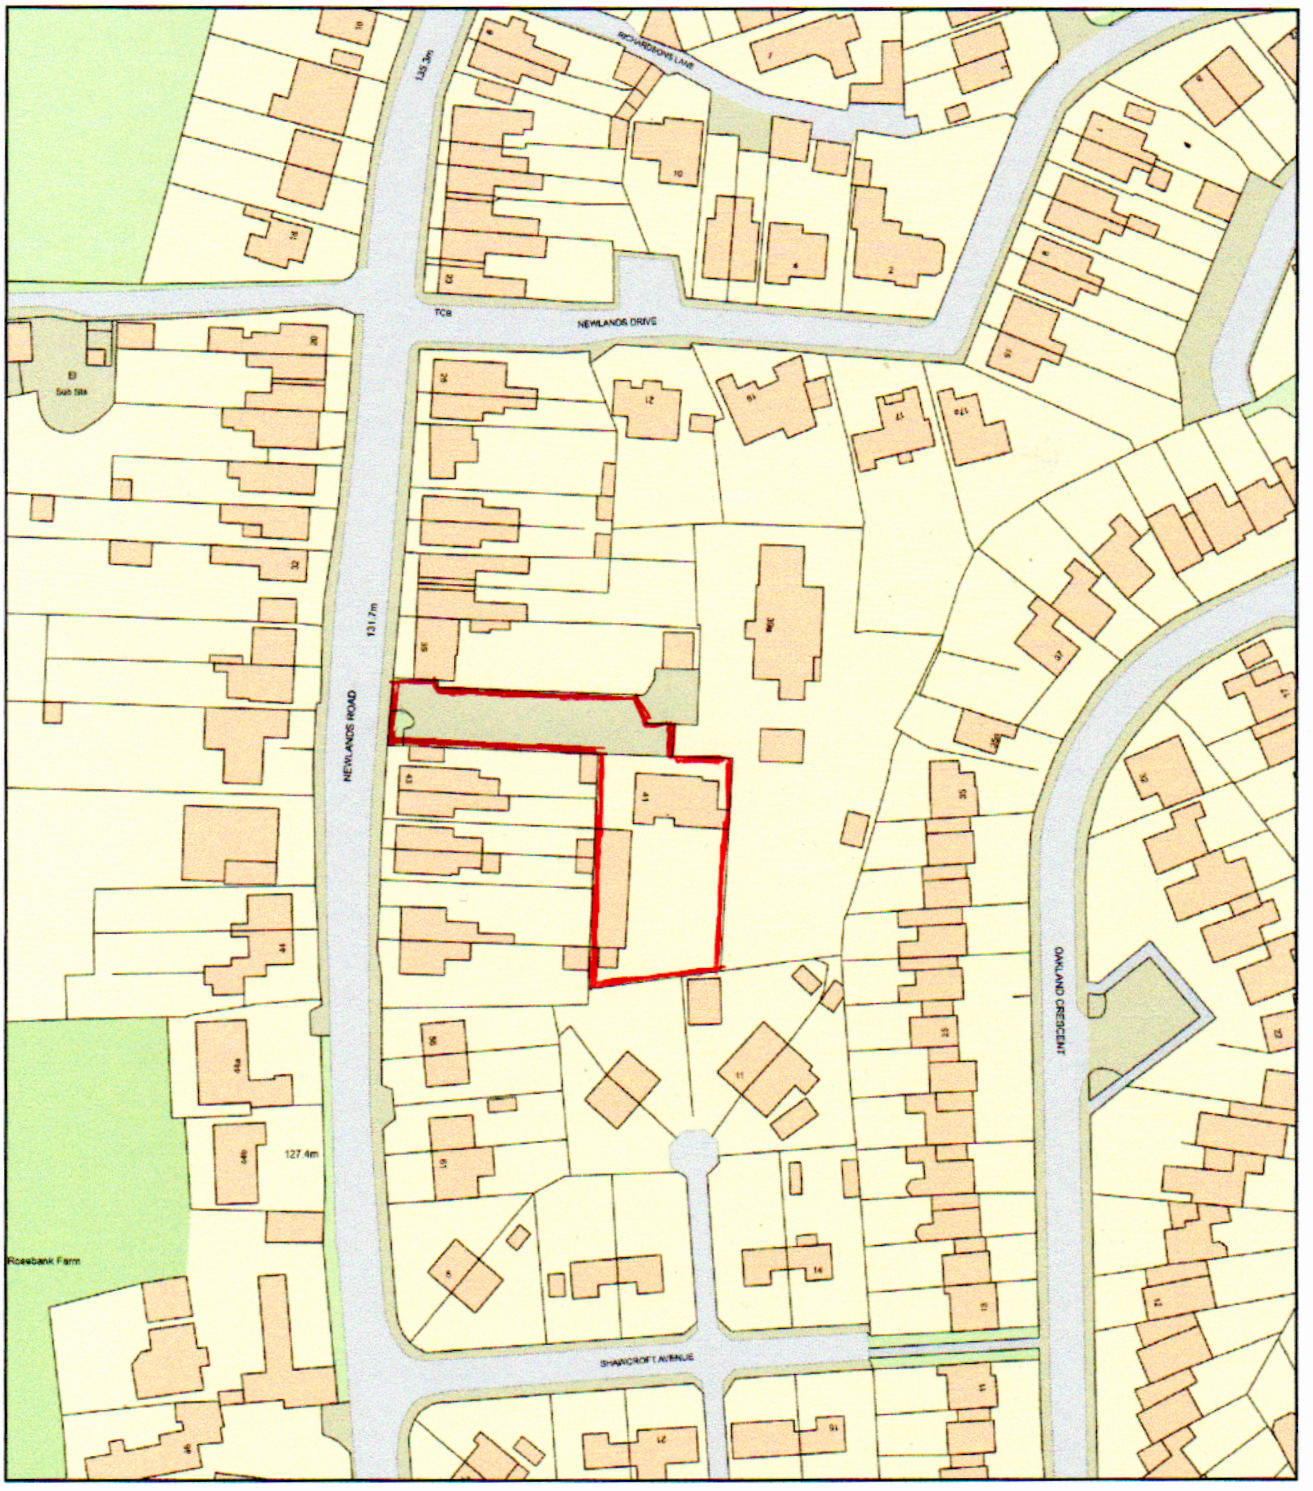

0 50
Metres

N

ReQuestaPlan

Plan Produced for: Mr R Greenfield

Date Produced: 10 Jan 2023

Plan Reference Number: TQRQM23010114021651

Scale: 1:1250 @ A4

© Crown copyright and database rights 2021 OS 100042766