**Key:**

- Existing Walls
- Proposed Walls

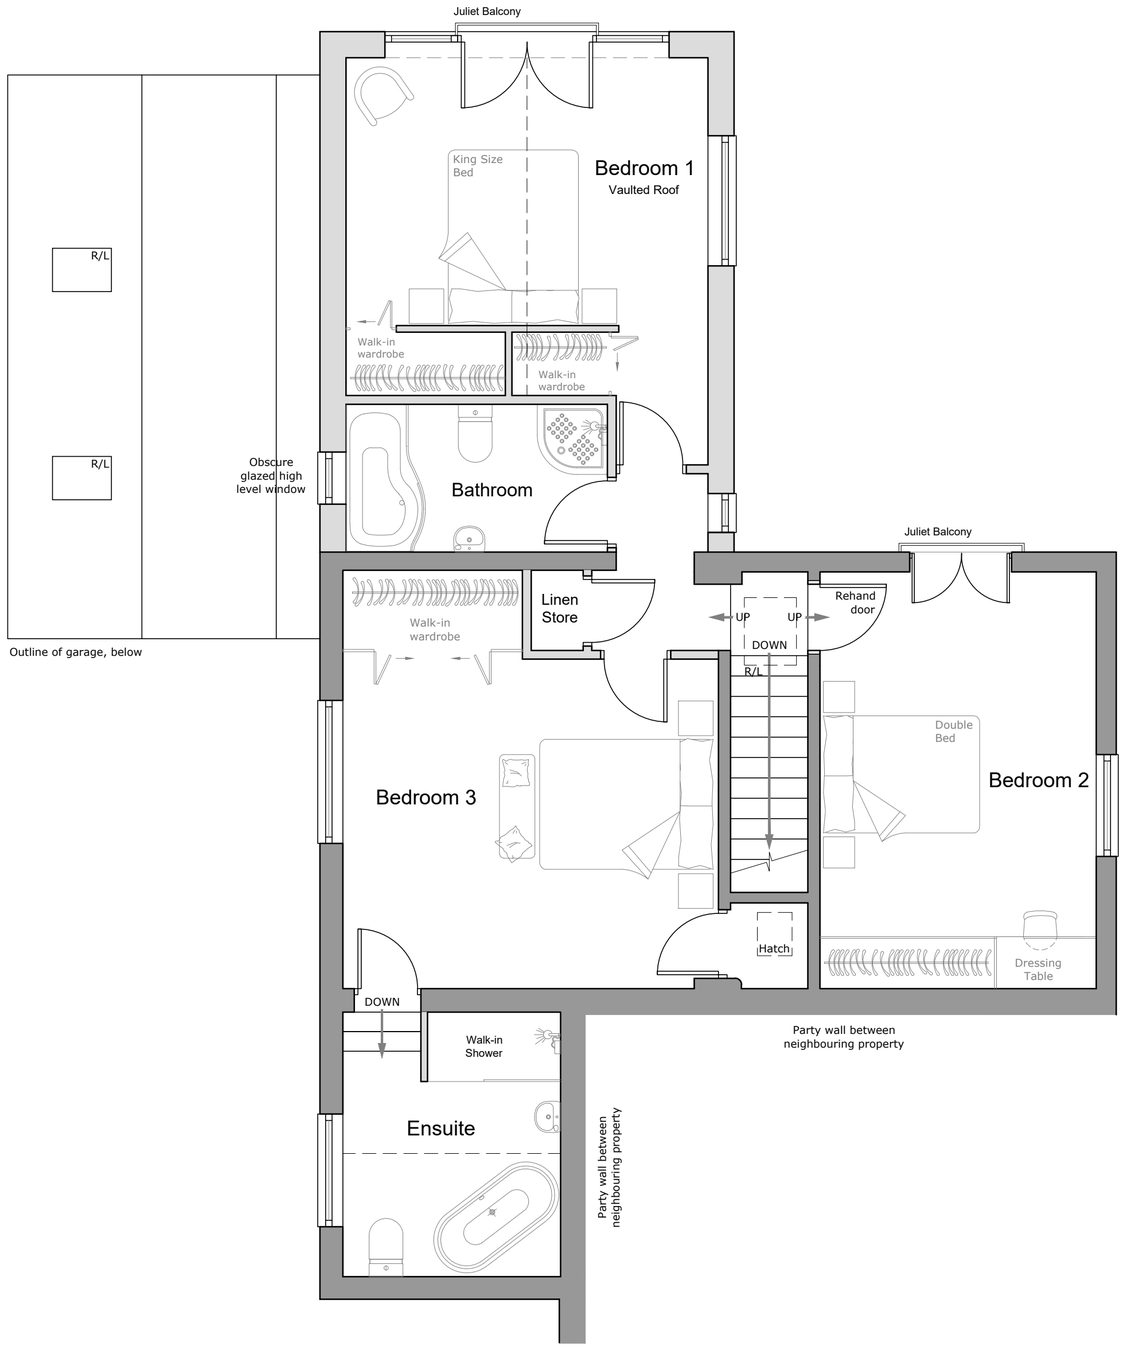


**Proposed First Floorplan**
**Scale 1:50 @ A2**

North

The copyright of this drawing and design remains the intellectual property of YARN Architecture Limited and may not be used without written permission for anything other than the intended project. Do not scale from this drawing, use written dimensions only. All dimensions are to be verified on site by the contractor prior to work commencing. All dimensions are in mm unless otherwise stated. Any discrepancies, errors or omissions to be reported to the designer before the commencement of works. This drawing is to be read in conjunction with all other relevant architectural, structural, civil's and services drawings and specifications provided. All building materials, components and workmanship to comply with the appropriate public health acts, building regulations, British standards, codes of practice and the appropriate manufacturer's recommendations.

1:50 Paper Scale Check (mm)

0 1000 2000 3000

| rev | description | by | date |
|---|---|---|---|

YARN architecture©
t: 07379 433833
e: studio@yarn-architecture.co.uk
w: www.yarn-architecture.co.uk

project

1 Horeston Cottage
Horsley Woodhouse
DE7 6AX

drawing title

Proposed First Floorplan

| project no | drawing no | stage |
|---|---|---|
| 2220 | 07-00 | 2 |
| scale | size | revision |
| 1:50 | A2 | - |
| drawn by | checked by | date |
| SM | - | 24.11.22 |

drawing status

PLANNING APPLICATION