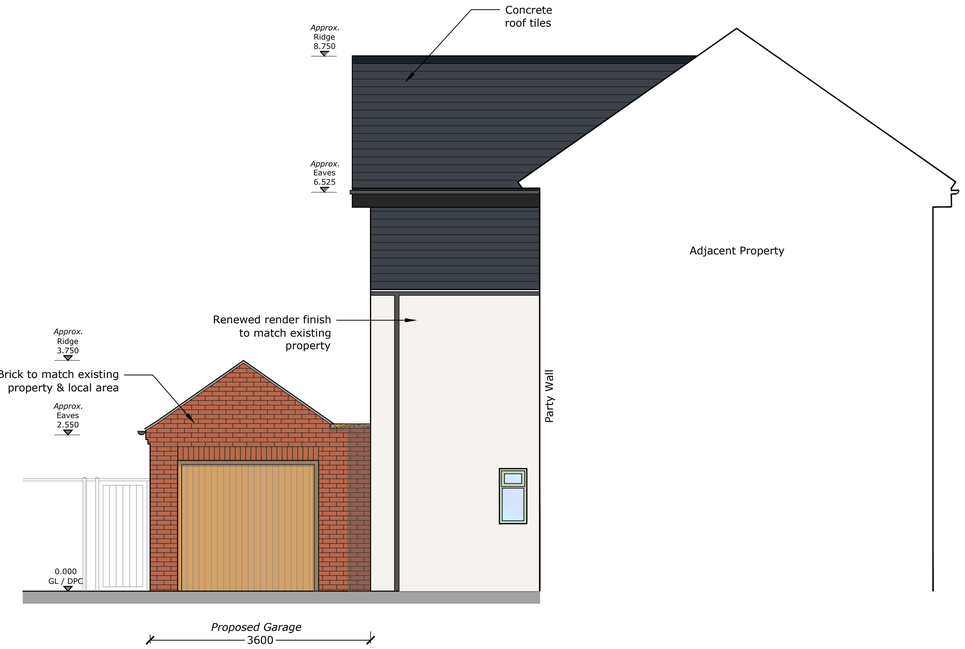

Front (North East) Elevation
Scale 1:50 @ A1

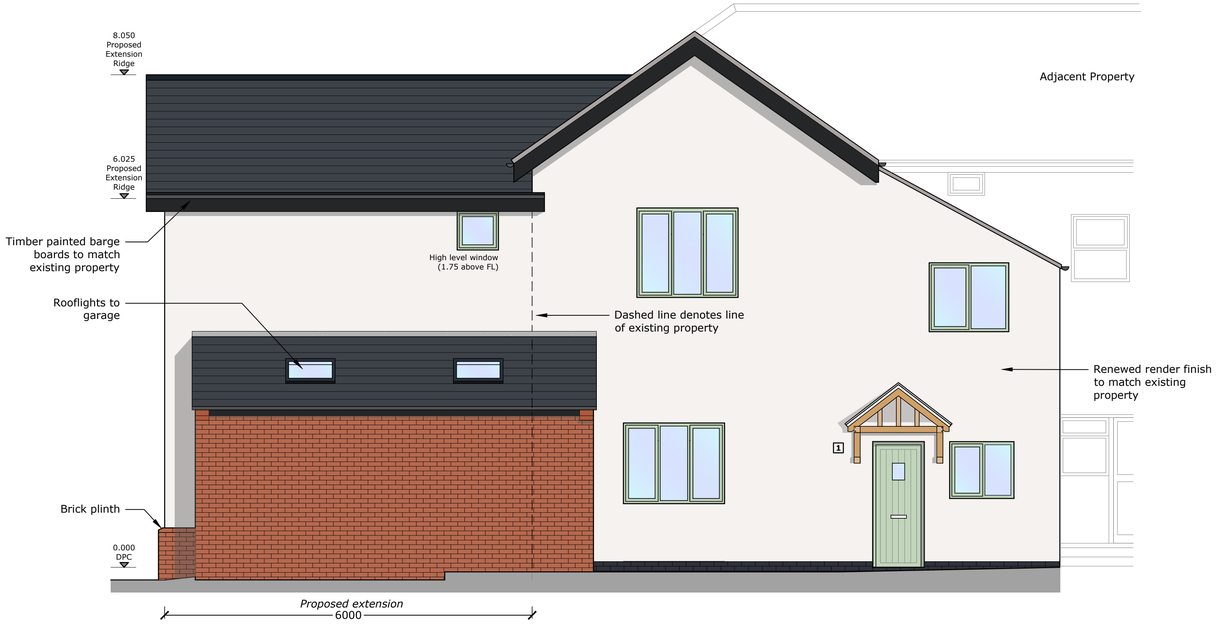

Side (South East) Elevation
Scale 1:50 @ A1

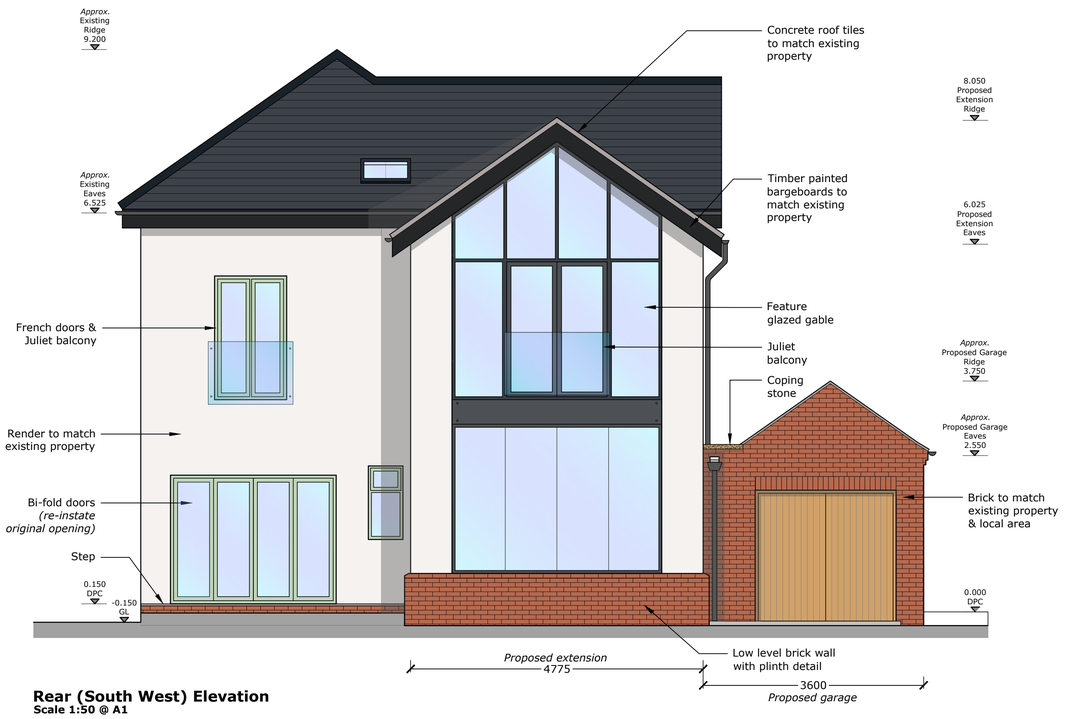

Rear (South West) Elevation
Scale 1:50 @ A1



Side (North West) Elevation
Scale 1:50 @ A1

1:50 Paper Scale Check (mm)
0 2000 5000

The copyright of this drawing and design remains the intellectual property of YARN Architecture Limited and may not be used without written permission for anything other than the intended project. Do not scale from this drawing, use written dimensions only. All dimensions are to be verified on site by the contractor prior to work commencing. All dimensions are in mm unless otherwise stated. Any discrepancies, errors or omissions to be reported to the designer before the commencement of works. This drawing is to be read in conjunction with all other relevant architectural, structural, civil's and services drawings and specifications provided. All building materials, components and workmanship to comply with the appropriate public health acts, building regulations, British standards, codes of practice and the appropriate manufacturer's recommendations.

rev	description	by	date

YARN architecture ©
t: 07379 433833
e: studio@yarn-architecture.co.uk
w: www.yarn-architecture.co.uk

project
1 Horeston Cottage
Horsley Woodhouse
DE7 6AX

drawing title
Proposed Elevations

project no	drawing no	stage
2220	08-00	3
scale	**size**	**revision**
1:50	A1	-
drawn by	**checked by**	**date**
SM	-	05.01.23

drawing status
PLANNING APPLICATION