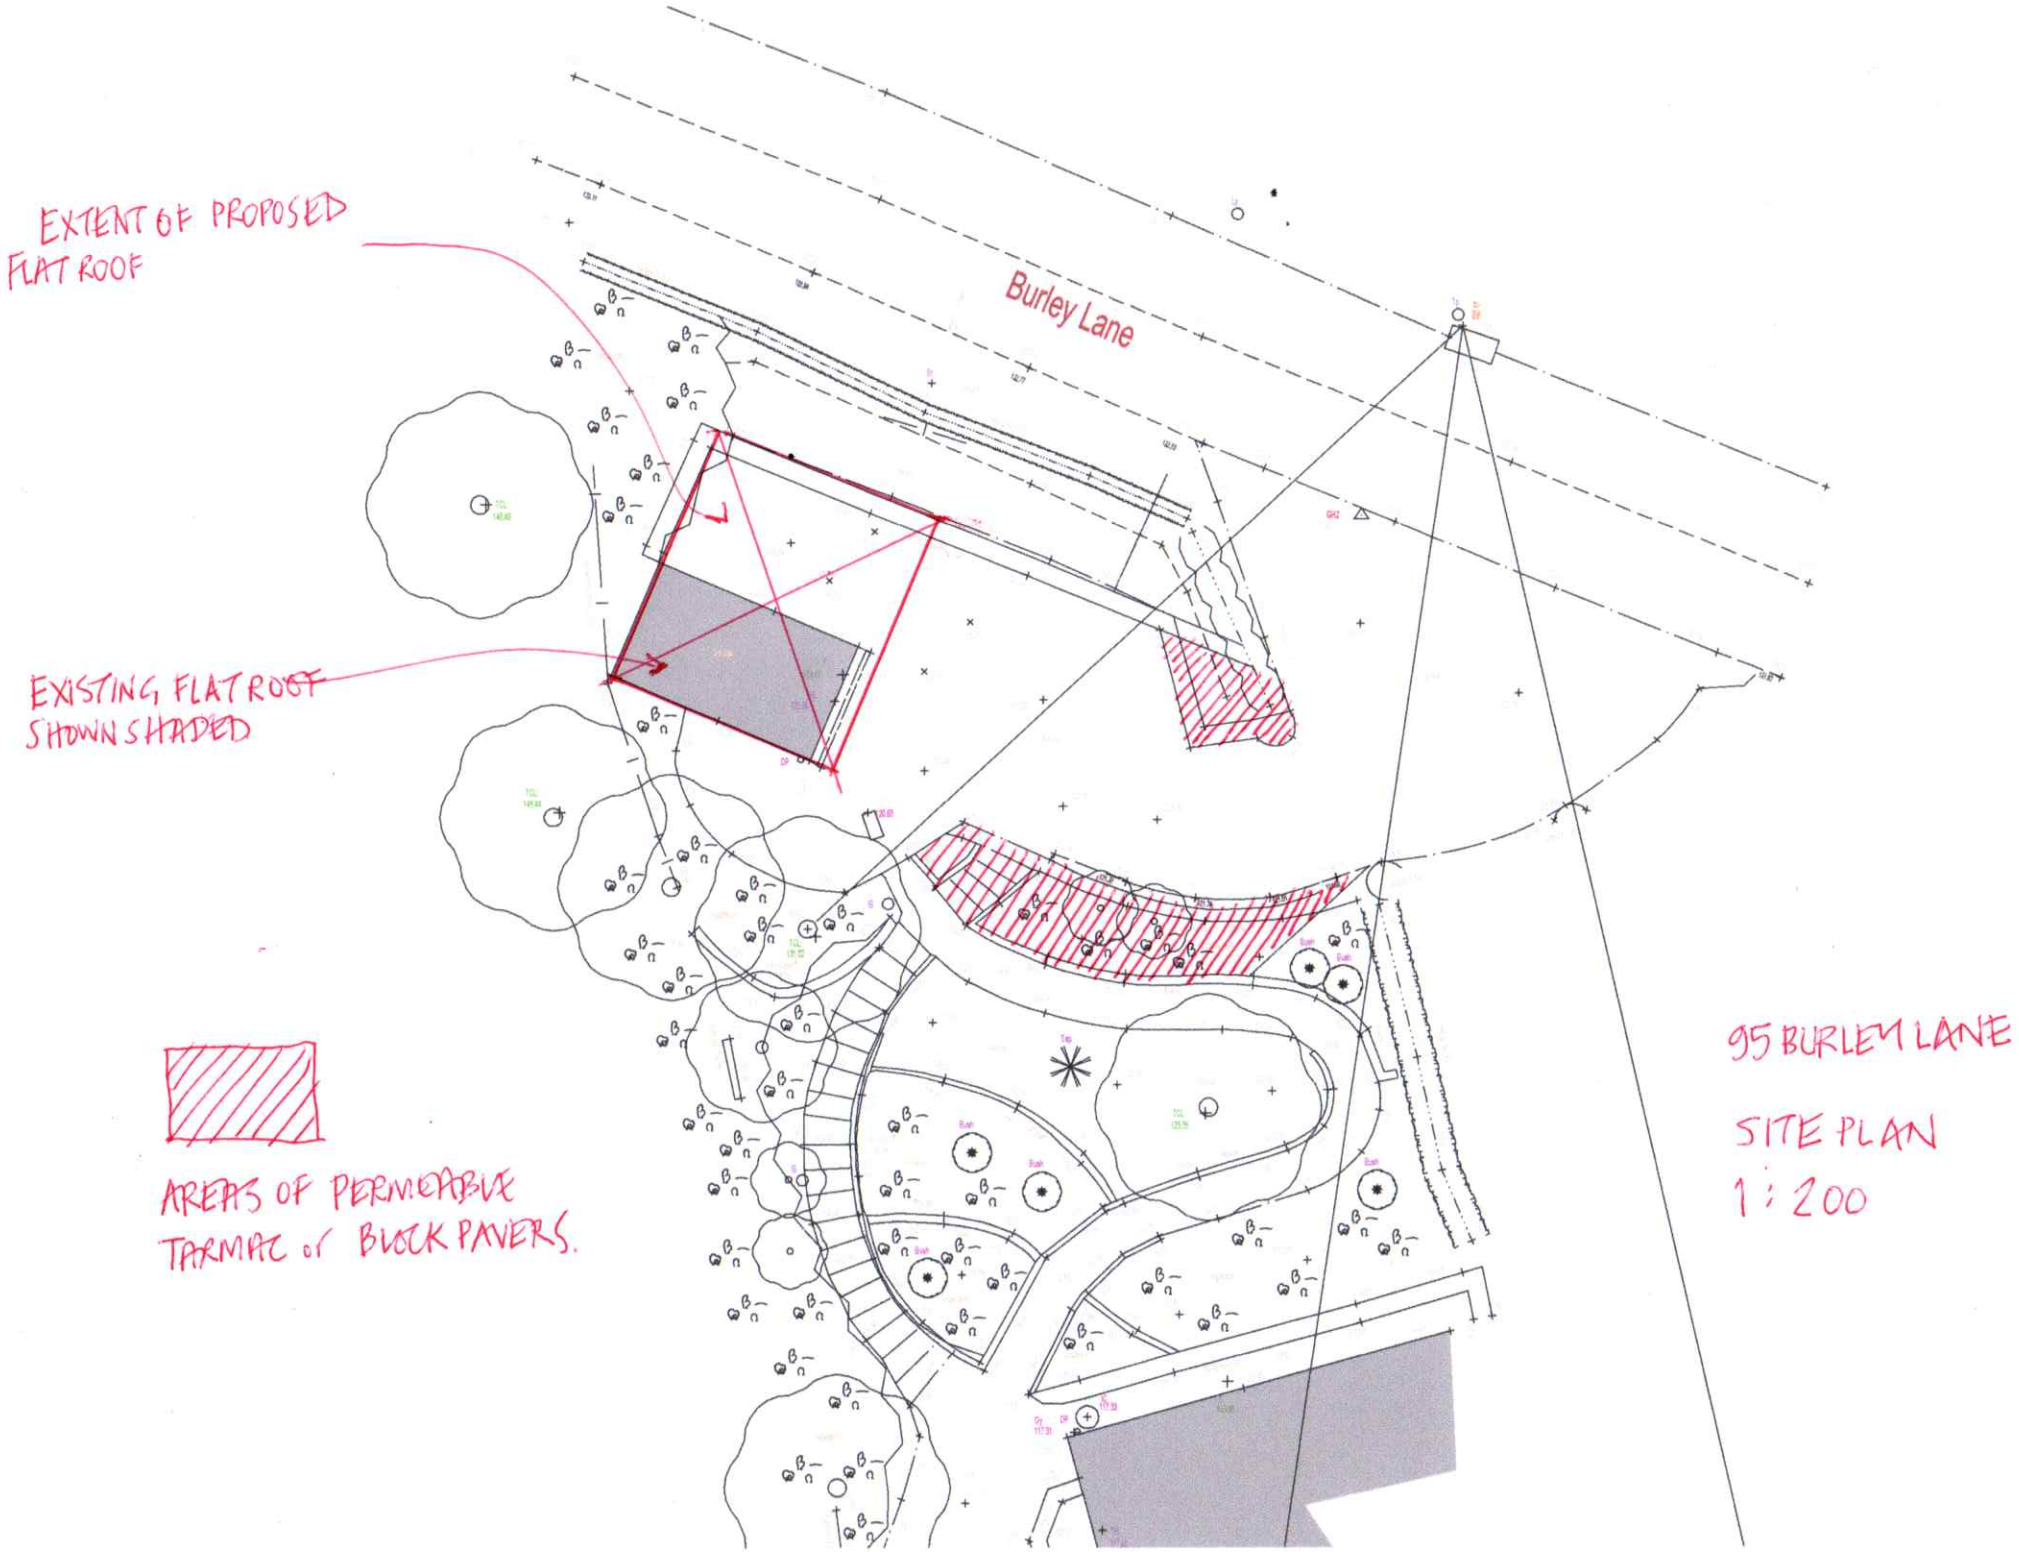
EXTENT OF PROPOSED FLAT ROOF
EXISTING FLAT ROOF SHOWN SHADED
Burley Lane
AREAS OF PERMEABLE TARMAC or BLOCK PAVERS.
95 BURLEY LANE
SITE PLAN
1:200