


Block Plan Scale 1:500

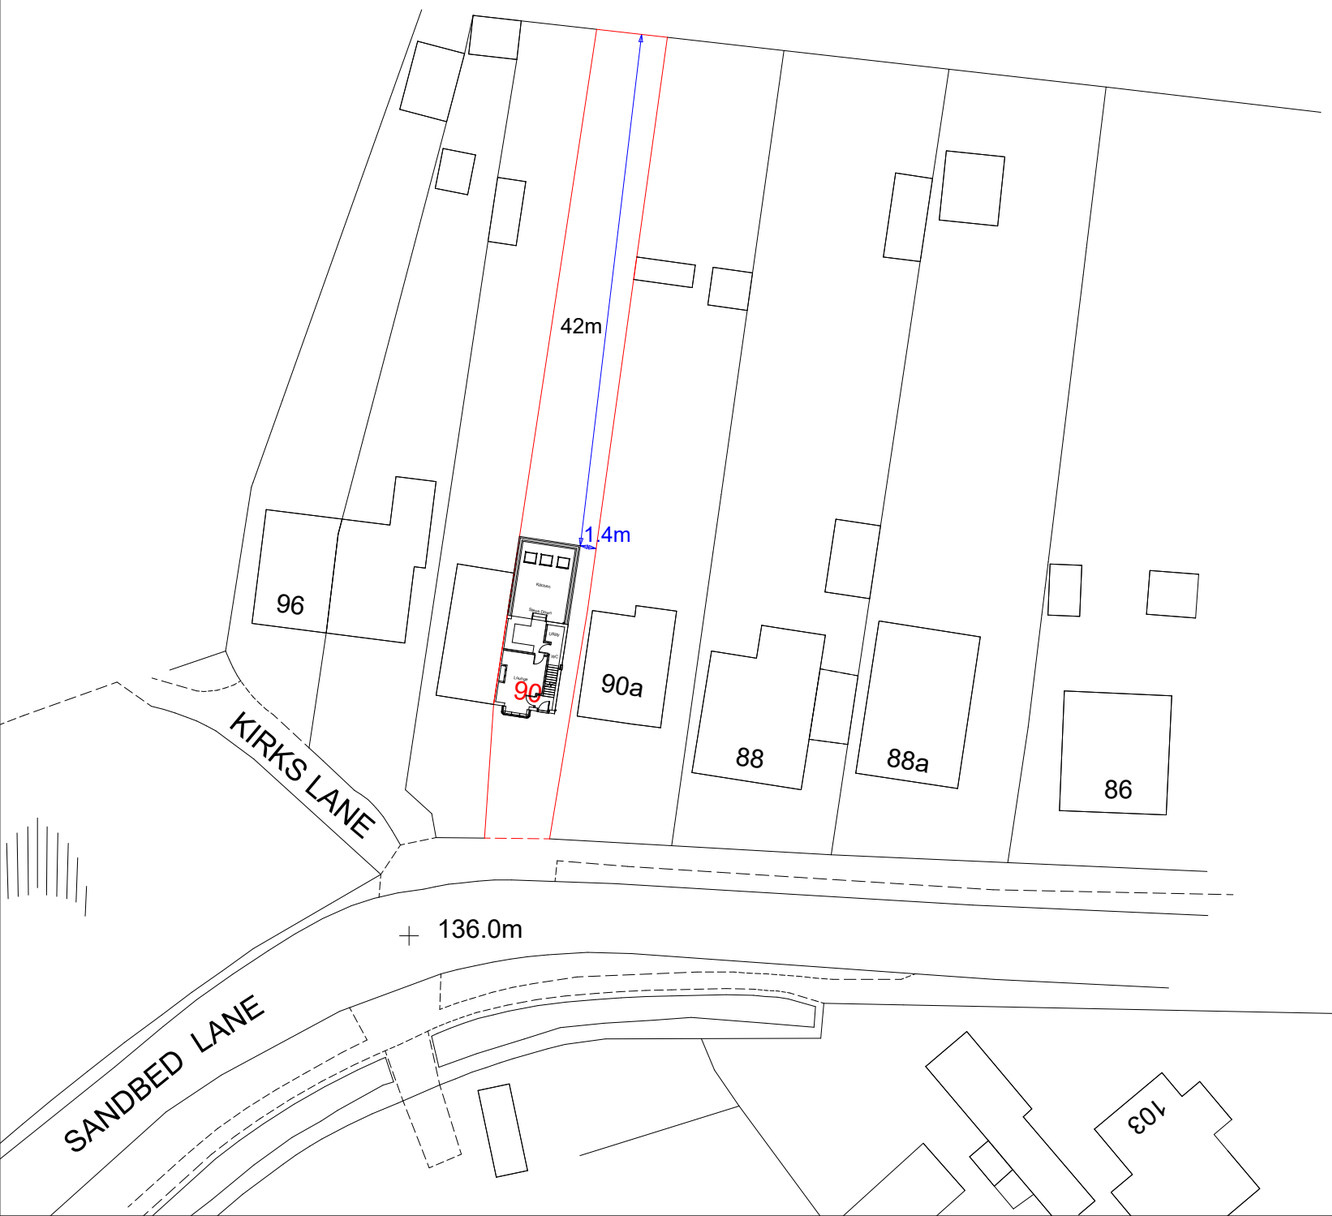

Location Plan Scale 1:1250

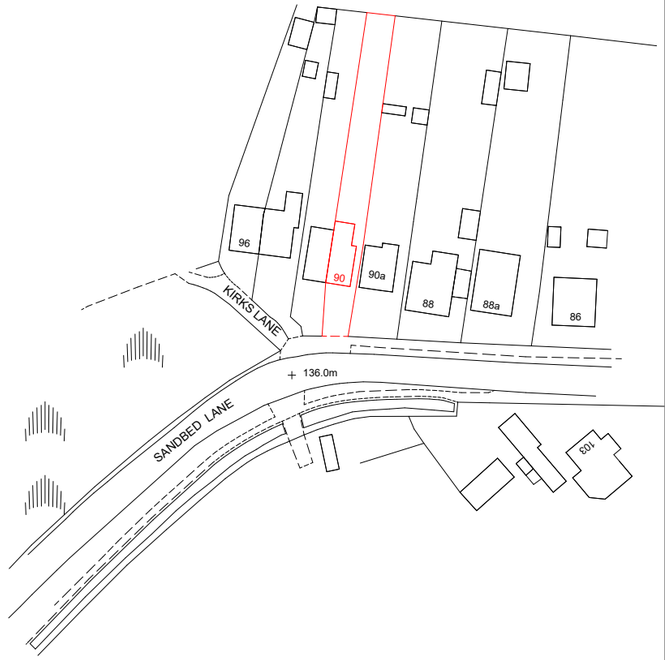

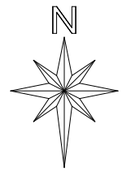

CIAT affiliate

CIAT

7 Shaftesbury Ave
Sawley
NG10 3FG

Creative, Professional, Architectural Technician

T: 01559 724355 M: 07305 781990
E: admin@shaftesburydesignpractice.co.uk
www.shaftesburydesignpractice.co.uk

SHAFTESBURY DESIGN PRACTICE

Project Address:

90 Sandbed Lane, Belper
DE56 0SJ

Project Name:

Leah

Sheet Information

Location Plans

Project #	SDP-22-260
Date	December 22
Drawn By	ABB

Sheet Number

A304

© Crown copyright and database rights [1st November 2021]
Ordnance Survey 0100031673