



1 Existing Rear Elevation

1 : 100

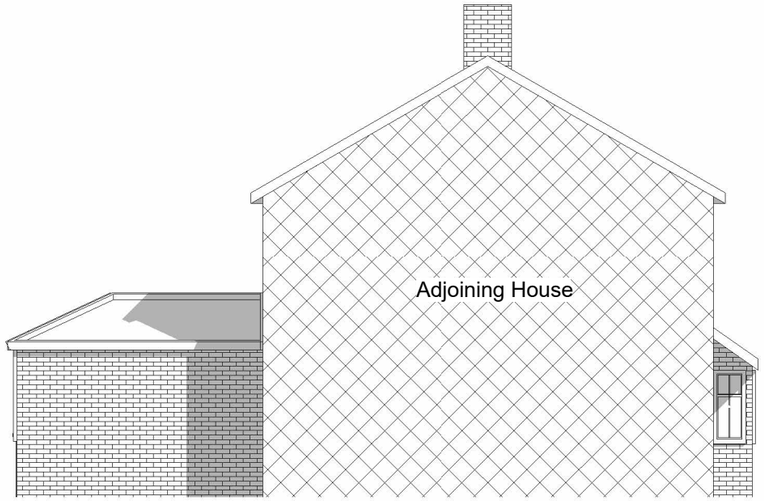


3 Existing Side B Elevation

1 : 100

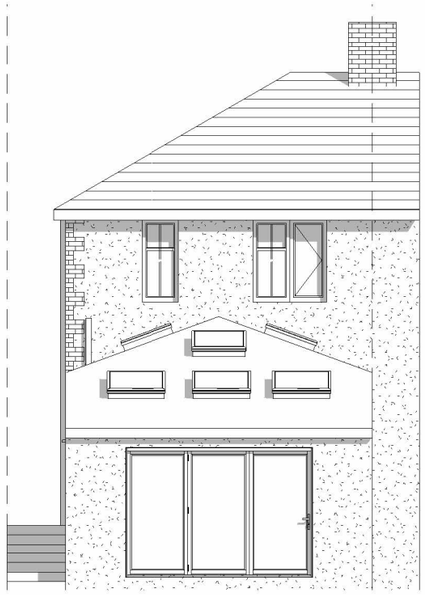

2 Proposed Rear Elevation

1 : 100

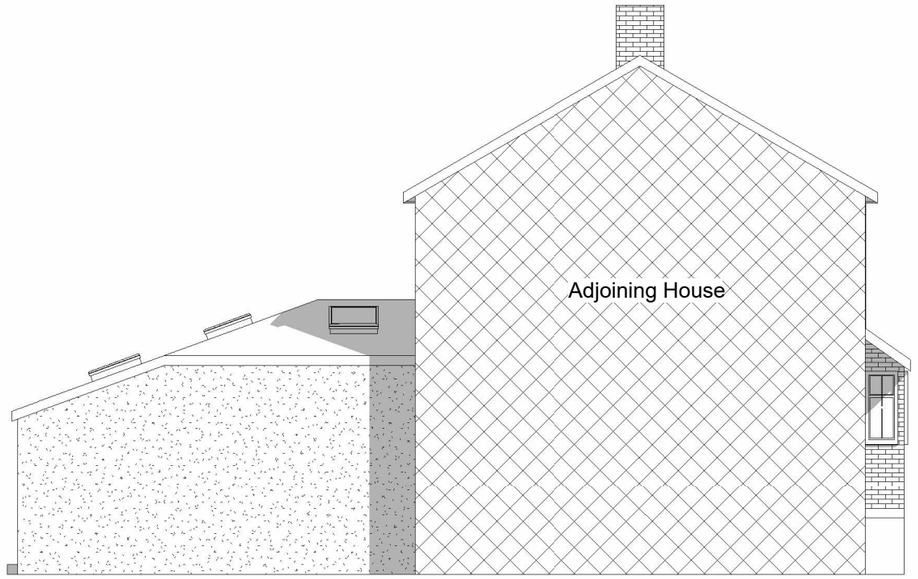

4 Proposed Side B Elevation

1 : 100

CIAT affiliate

CIAT

7 Shaftesbury Ave
Sawley
NG10 3FG
Creative, Professional, Achitectural Technician
T: 01159 724355 M:07305 781990
E: admin@shaftesburydesignpractice.co.uk
www.shaftesburydesignpractice.co.uk

SHAFTESBURY DESIGN PRACTICE

Projrect Address

90 Sandbed Lane, Belper,
DE56 0SJ

Project Infomation

Leah

Sheet Information

Elevations

Project # SDP-22-260

Date December 22

Drawn By Author

Sheet Number

A303

Scale: 1:100 @ A3

0 5 10 m