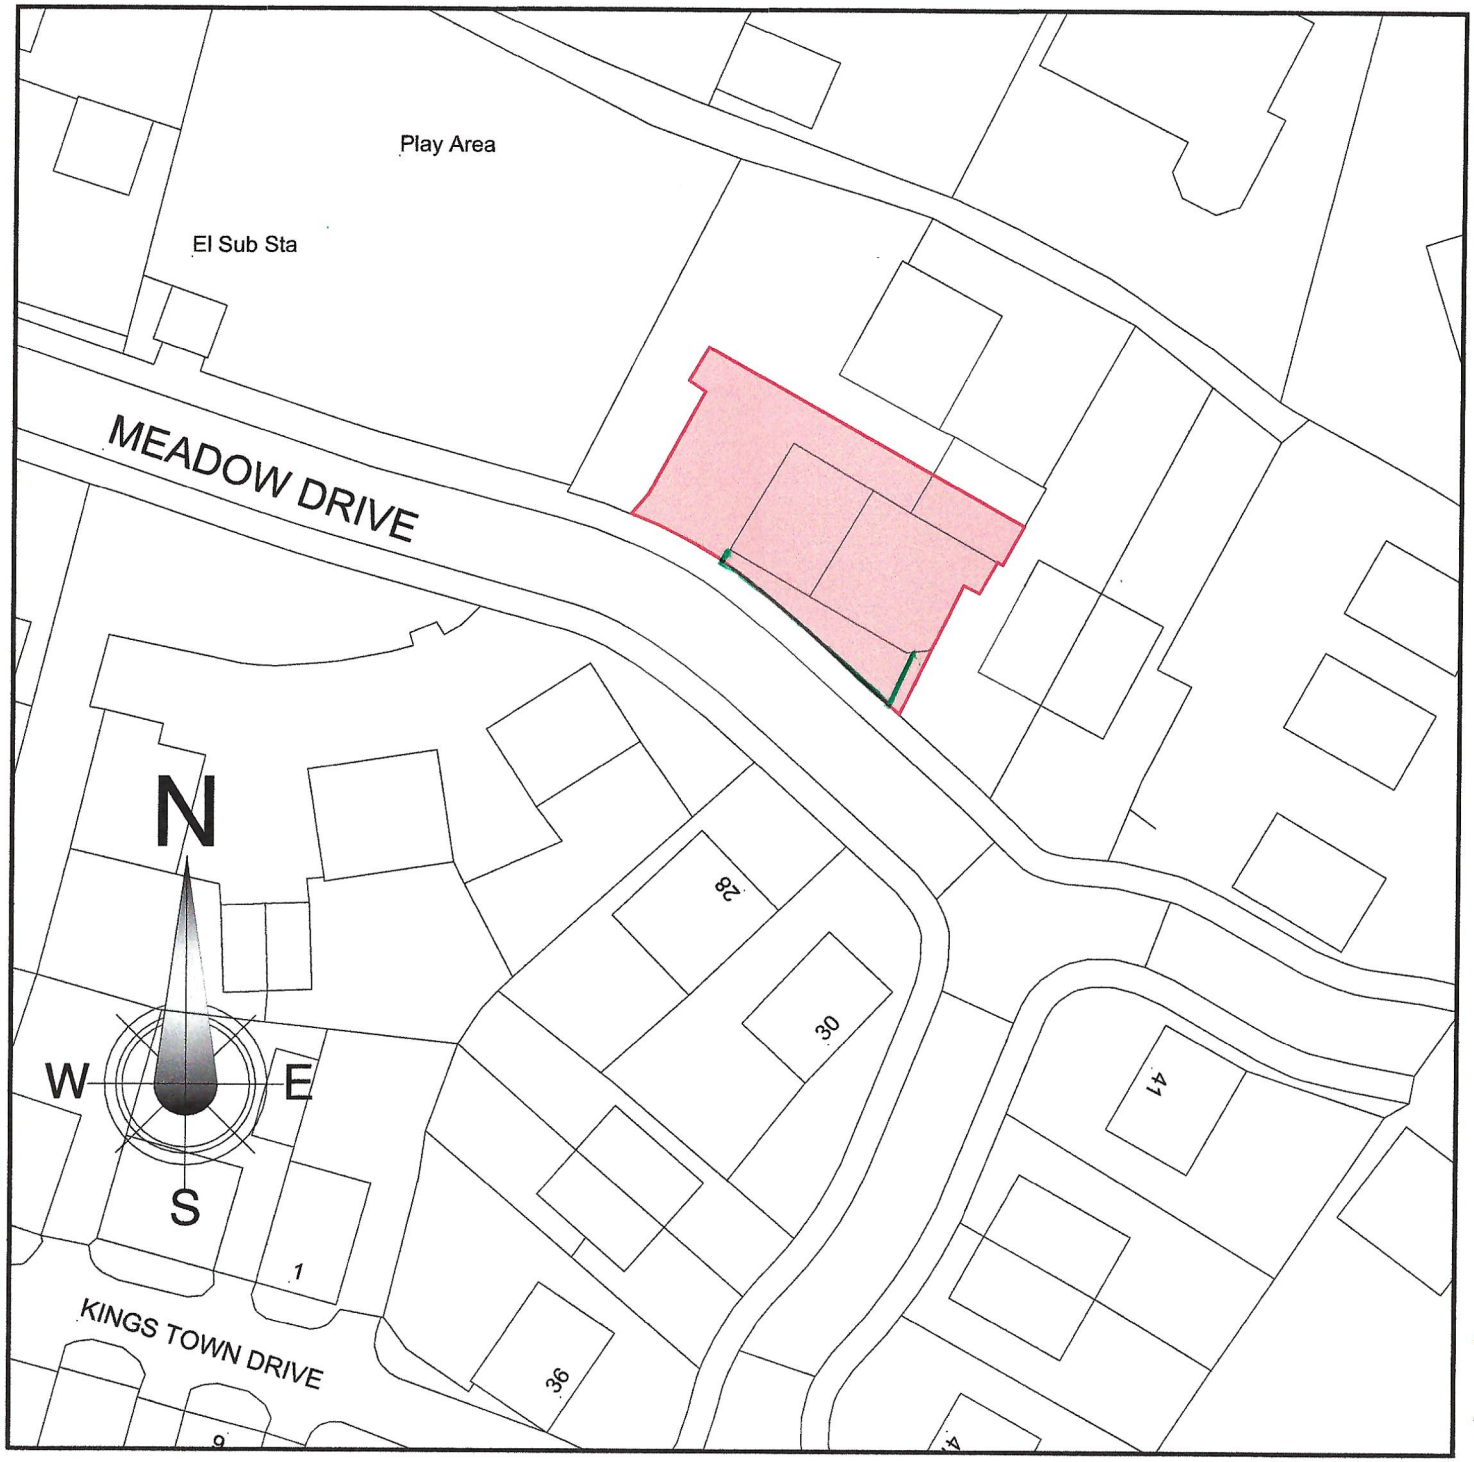

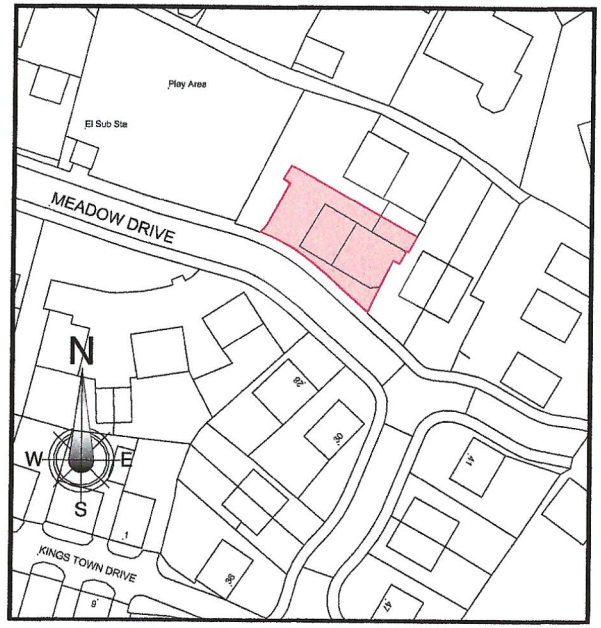

Block & Location Plans

Scale = 1:500/1250

Proposed location of fence.

Scale: - 1:500, 1:1250 @ A4