


East Elevation as Proposed
Scale 1:100

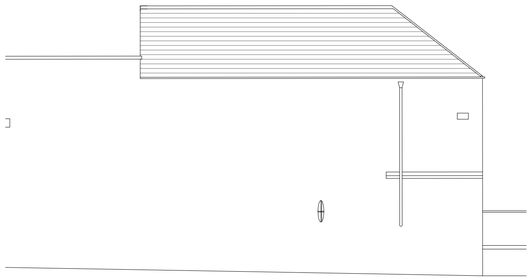


West Elevation as Proposed
Scale 1:100




South Elevation as Proposed
Scale 1:100



North Elevation as Proposed
Scale 1:100

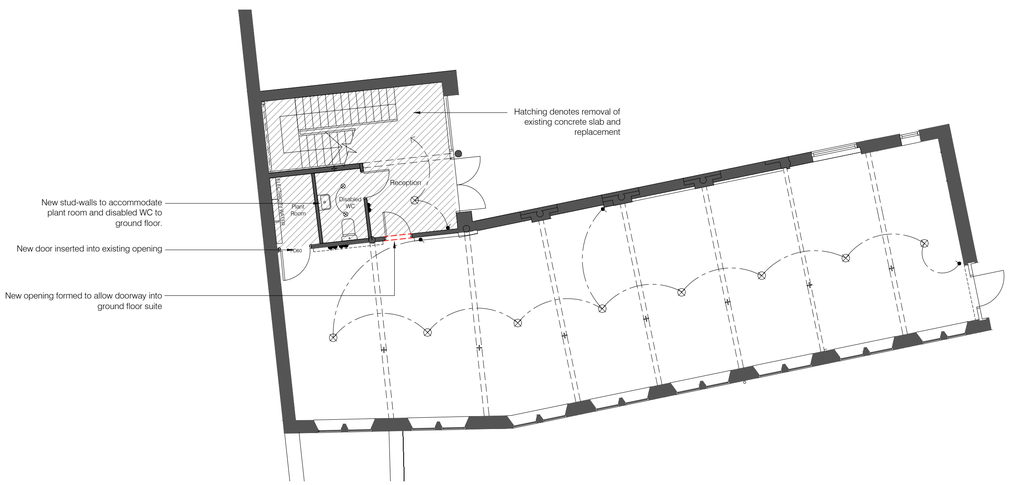

Ground Floor Plan as Proposed
Scale 1:100

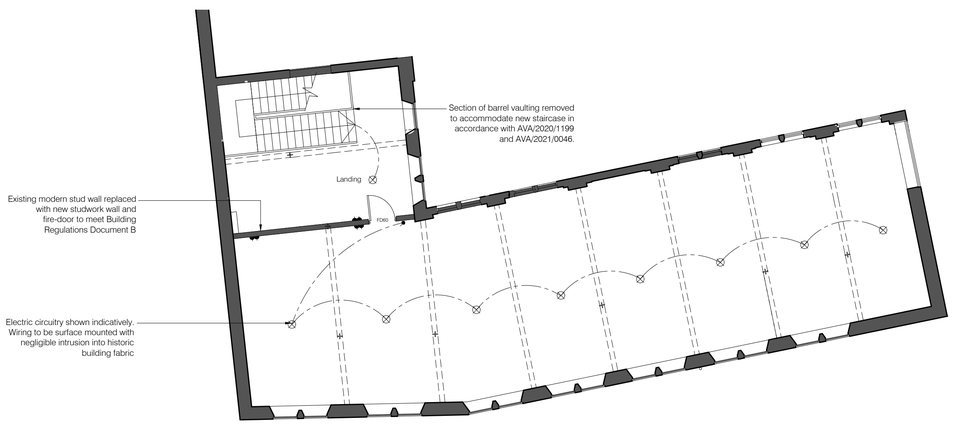

First Floor Plan as Proposed
Scale 1:100

Rev.	Description	Date	By	Chkd
P1	First Issue	10-04-19	AM	XX

CHEVIN
GROUP HOLDINGS

The Dye House
Milford Mill, Derbyshire, DE56

Plans and Elevations as Proposed

MBA PROJECT REF	SCALES	PAPER SIZE	DRAWN BY
20_011	1:100	A1	AM

PROJECT	ORIGINATOR	ZONE	LEVEL	TYPE	VOLE	NUMBER
MIL	CH	Z1	XX	DR	A	07001

STATUS	SUITABILITY DESCRIPTION
S0	WORK IN PROGRESS

REVISION	REVISION DESCRIPTION
P1	PRELIMINARY

This document is copyright of Chevin Group Holdings. If in doubt ASK. Drawing measurements shall not be obtained by scaling. Verify all dimensions prior to construction. Immediately report any discrepancies on this document to the Architect. This document shall be read in conjunction with associated models, specifications and related consultant's documents.