
SITE PLAN

SCALE 1:2500

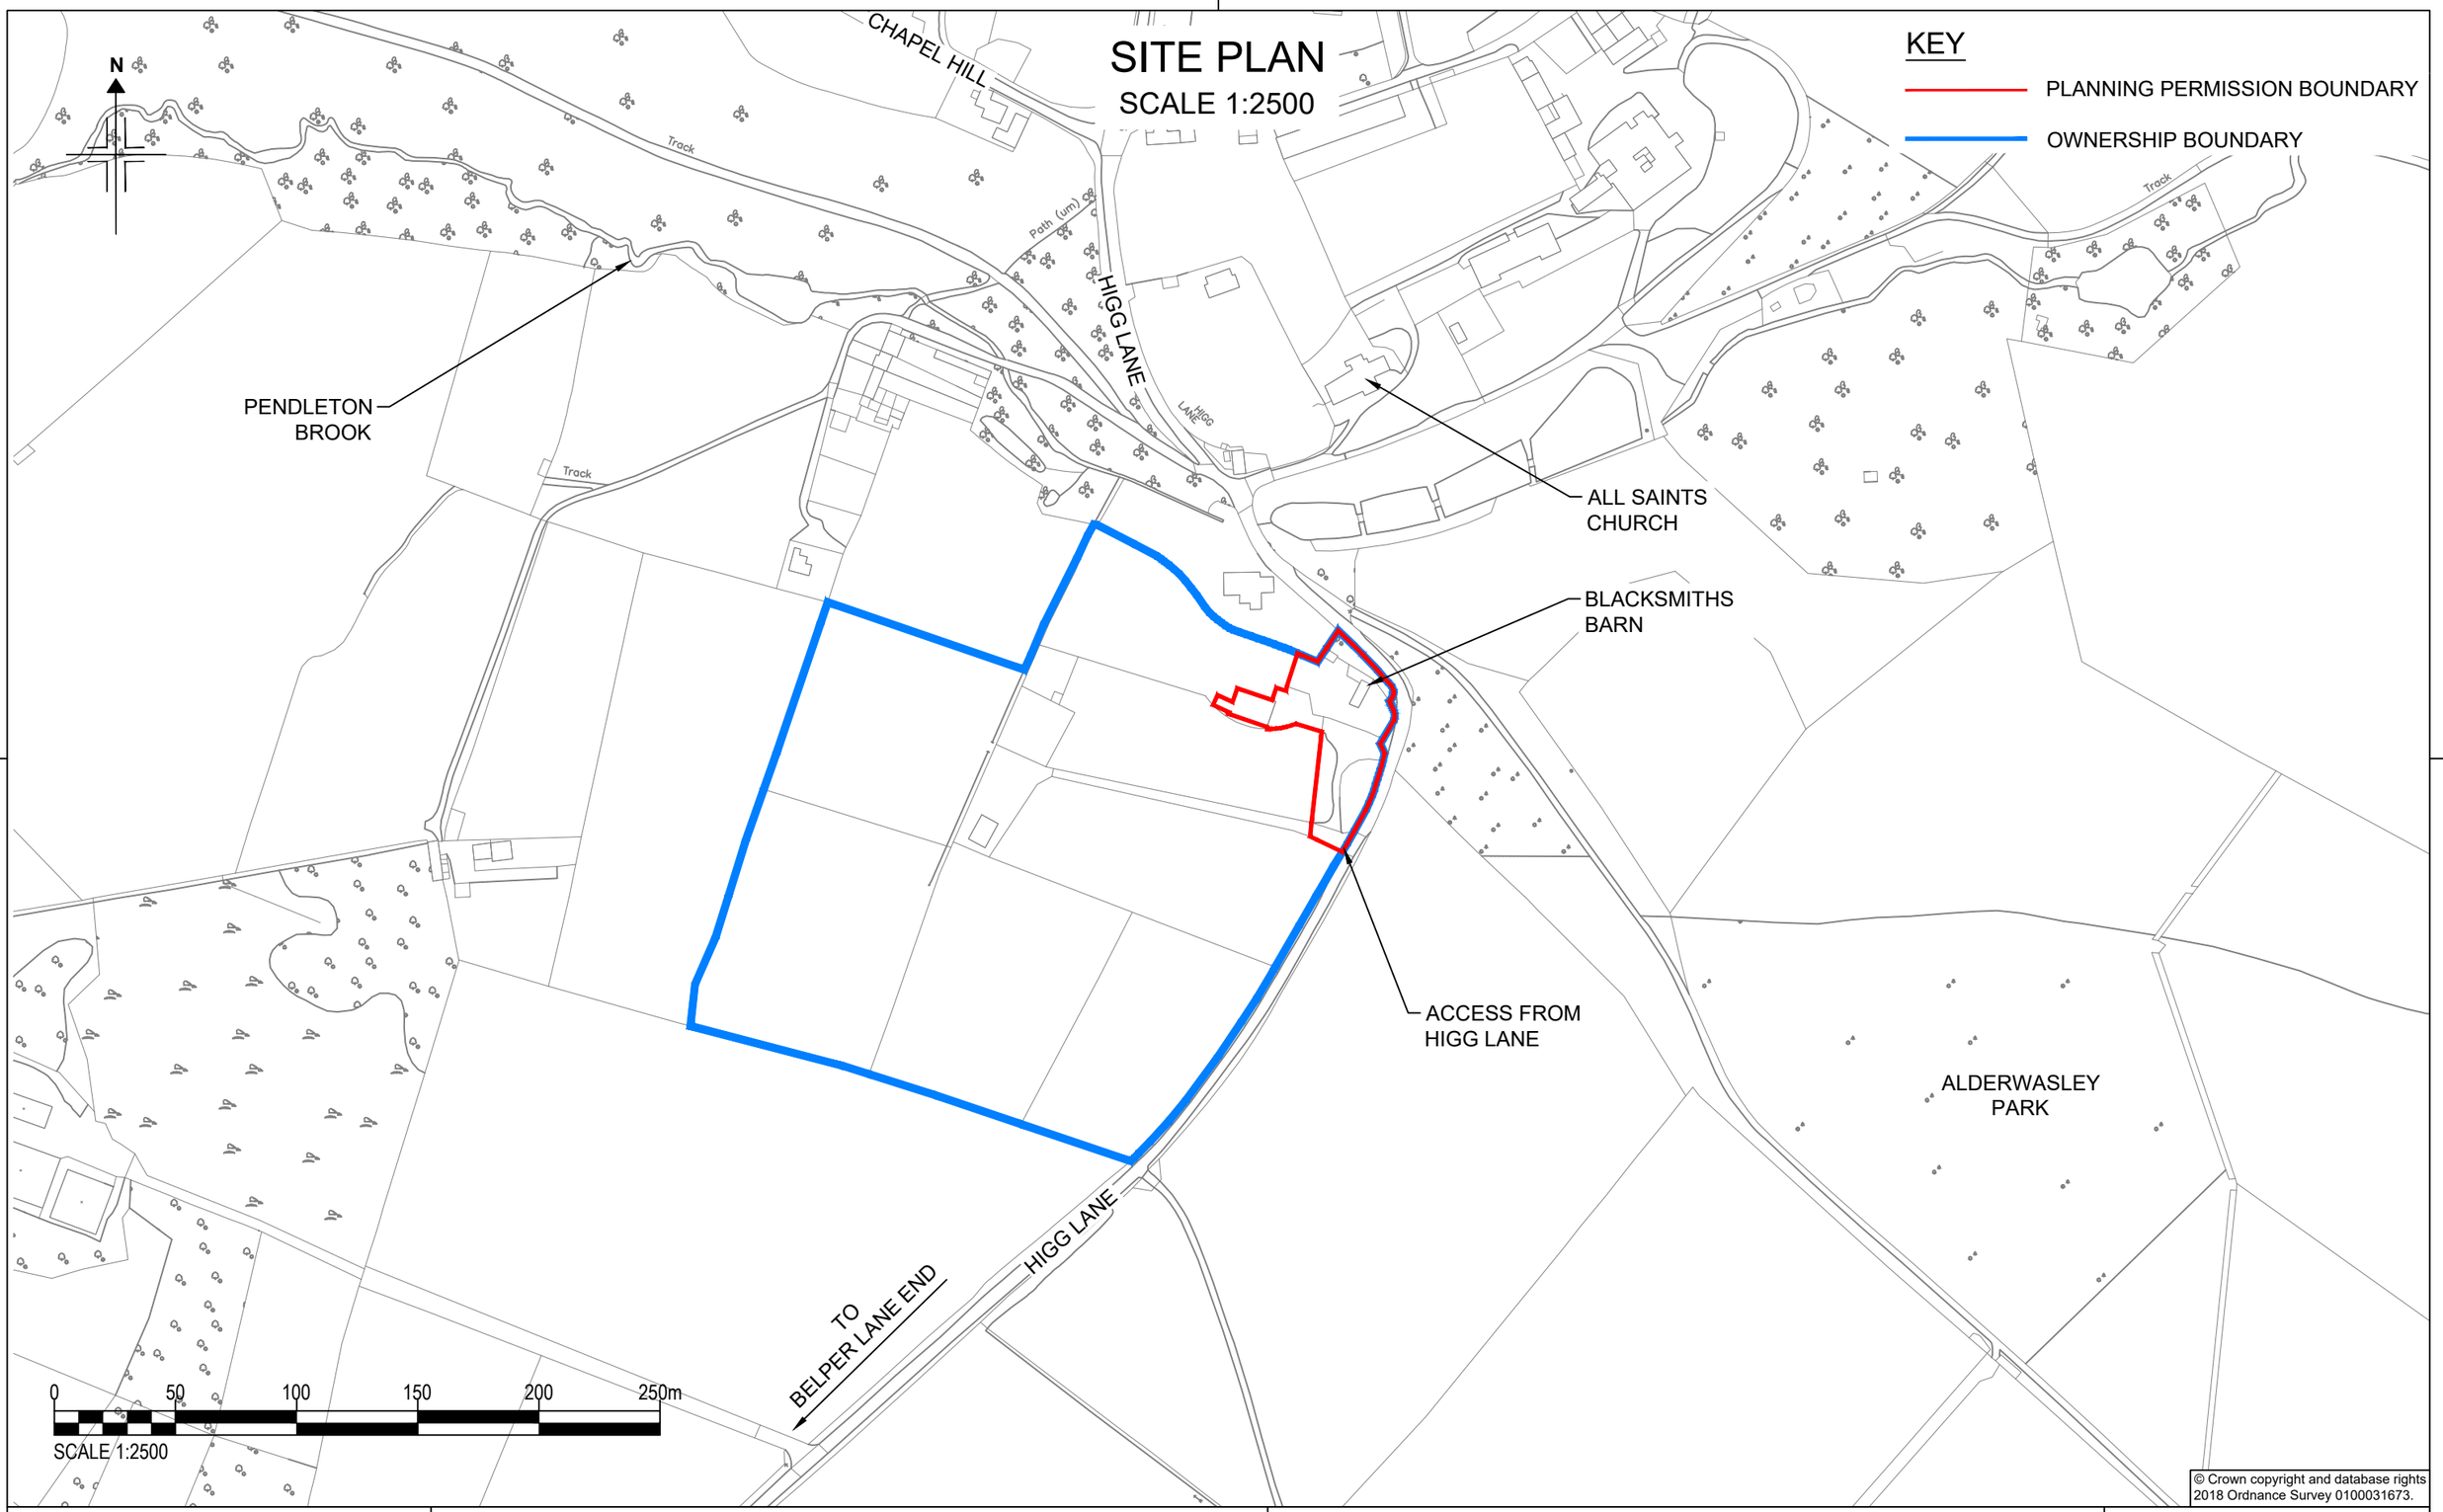

KEY

- PLANNING PERMISSION BOUNDARY
- OWNERSHIP BOUNDARY

© Crown copyright and database rights 2018 Ordnance Survey 0100031673.

ROSE/2022/02

Scale at A3: 1:2500	Revision: A
Drawn By: LEJ	Date: 13/12/2022
Checked By:RJS	Date: 15/12/2022

Drawing Title:

PROPOSED OFFICE & GARDEN OUTBUILDING
SHEET 2 OF 6

Client:

CORINNE ROSE
BLACKSMITHS BARN, HIGGS LANE
ALDERSWASLEY, DERBYSHIRE, DE56 2RB

PLANNING SERVICES
Professional CAD Plans Drawn
Planning Applications & Drawings

Contact:
Name: Richard Spendlove
Tel: 07738 379616

A3_H