
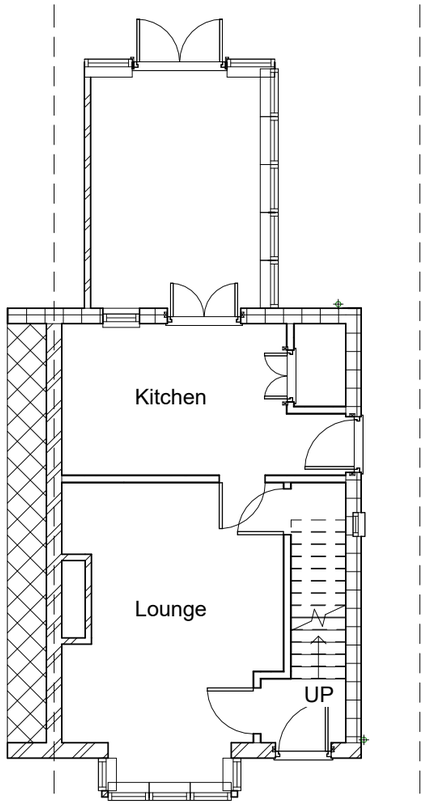



1 Existing Ground Floor

1 : 100

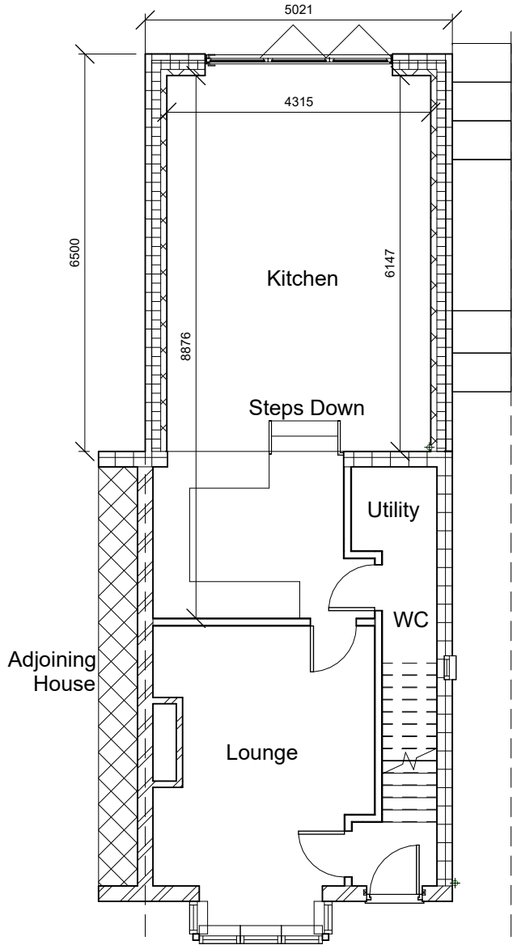

2 Proposed Ground Floor

1 : 100

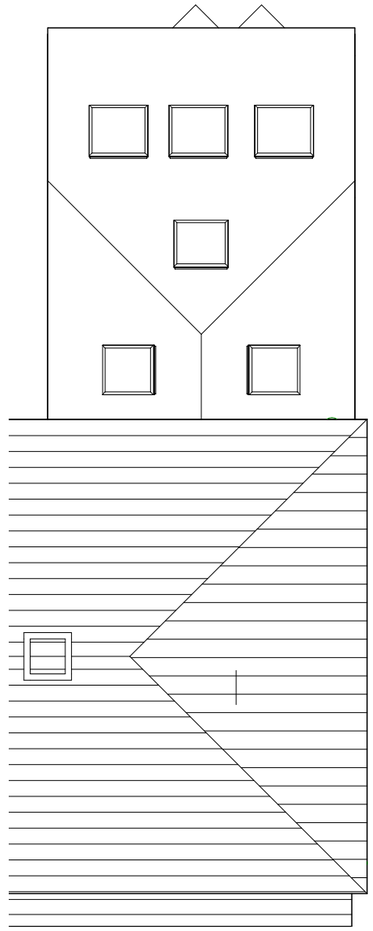

3 Proposed Roof Layout

1 : 100

CIAT affiliate
CIAT

7 Shaftesbury Ave
Sawley
NG10 3FG
Creative, Professional, Achitectural Technician
T: 01159 724355 M:07305 781990
E: admin@shaftesburydesignpractice.co.uk
www.shaftesburydesignpractice.co.uk

SHAFTESBURY DESIGN PRACTICE

Projrect Address

90 Sandbed Lane, Belper,
DE56 0SJ

Project Infomation

Leah

Sheet Information

Floor Plans

Project # SDP-22-260

Date December 22

Drawn By LW

Sheet Number

A301

Scale: 1:100 @ A3

0 5 10 m