0 1 2 3 4 5
Scale Bar | 1:100 (metres)

N

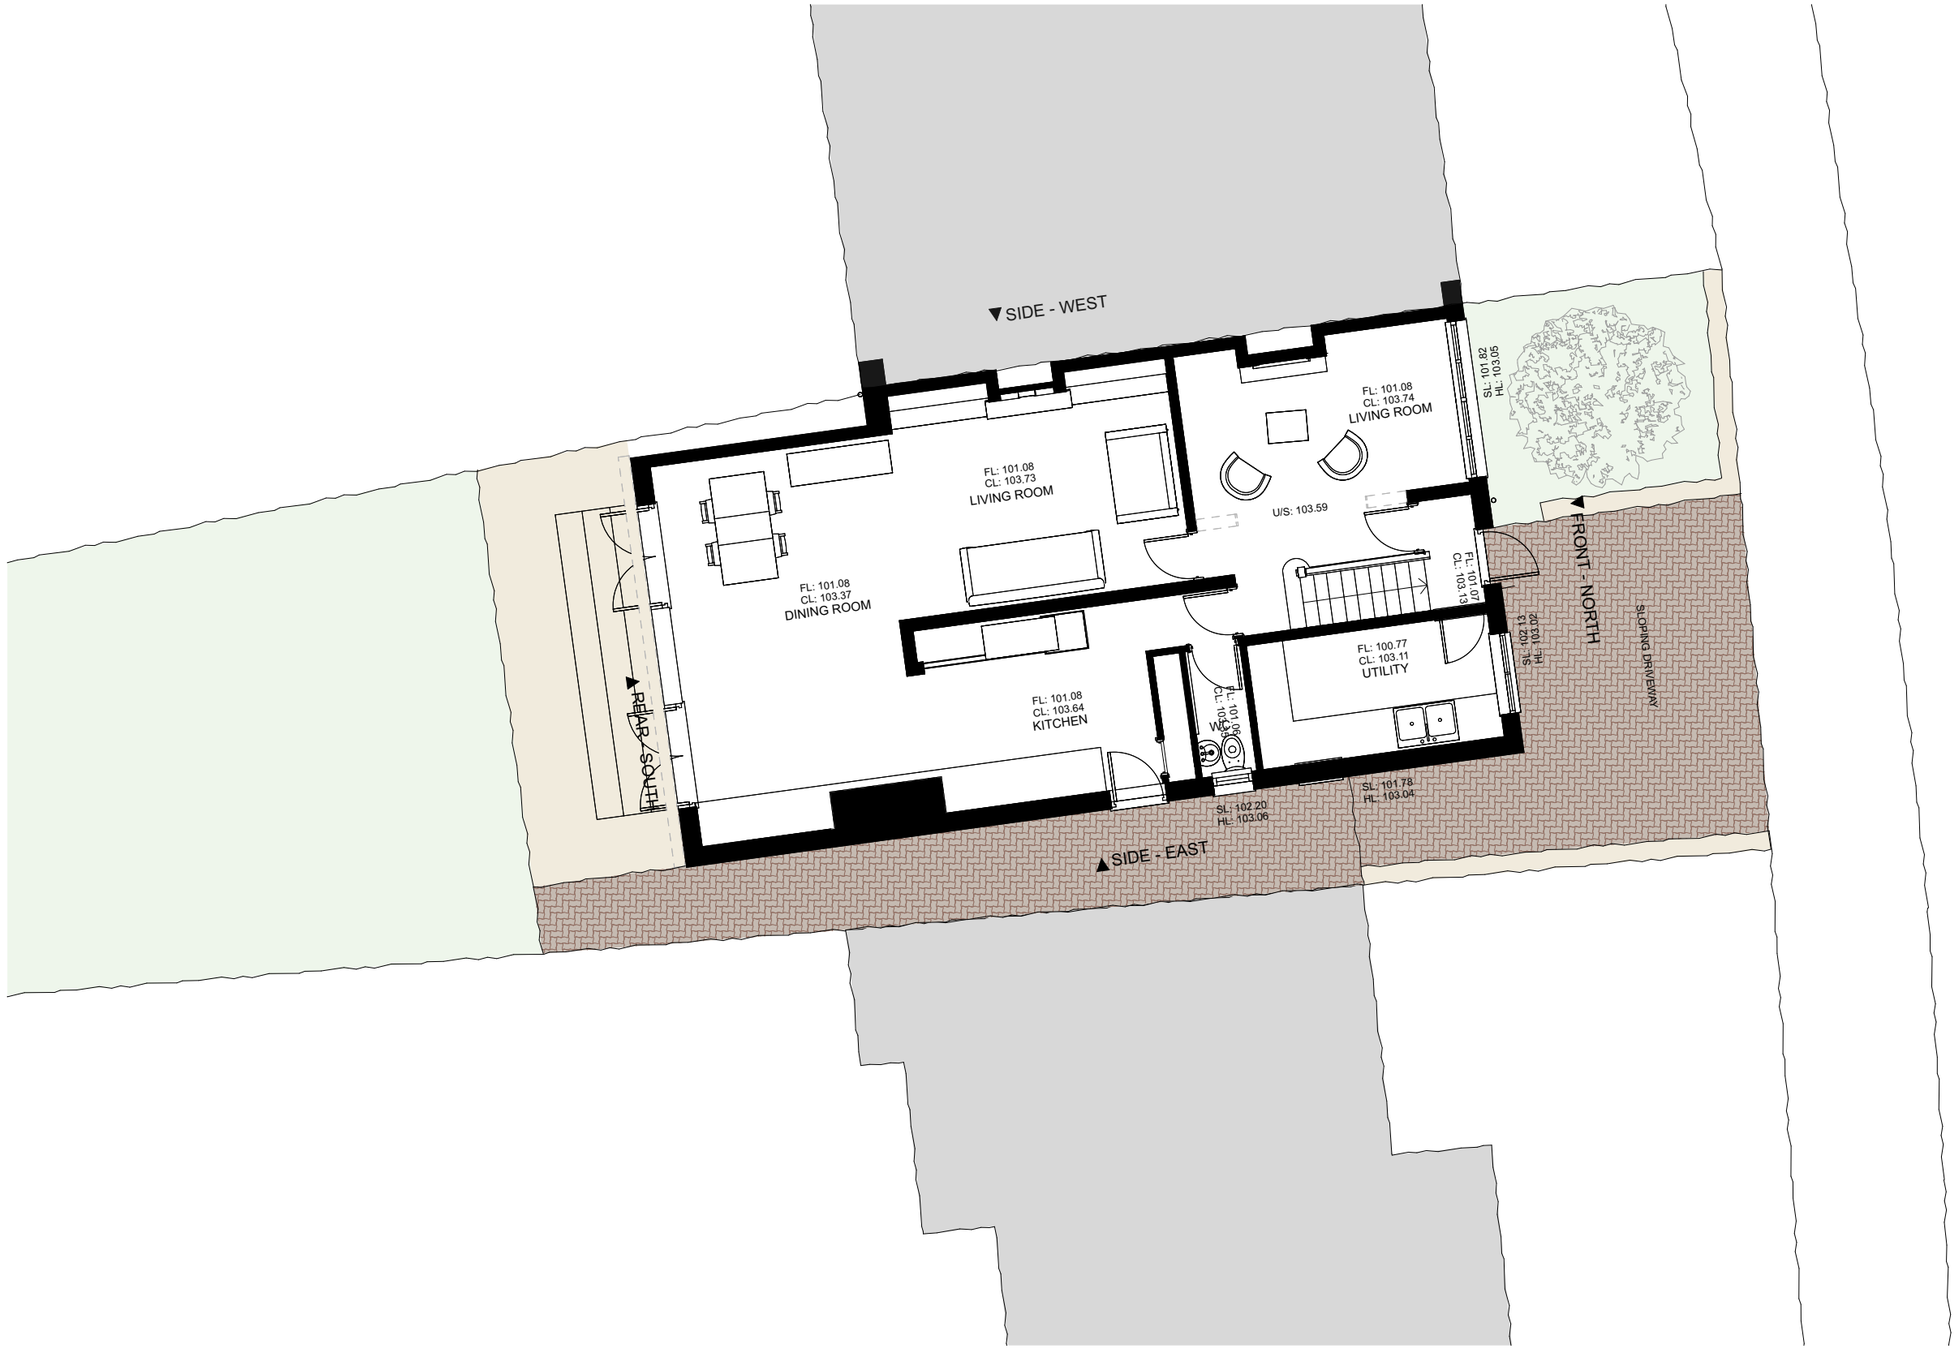

EXISTING GROUND FLOOR
1:100

NOTES

Rev	Date	Description	By
P1	12.01.2023	Planning Submission Drawings	AB

Player Roberts Bell

Barn 1, Shackerdale Farm,
Car Colston, Nottinghamshire, NG13 8JB
01949 21100 | hello@prb-a.com | www.prb-a.com

DWG TITLE
EXISTING GROUND FLOOR PLAN

JOB TITLE
21 CASTLE HILL, DUFFIELD

JOB REF_DWG NO._REVISION
21087-02-001_P1

STATUS
PLANNING

PROJECT NUMBER	DRAWN	SCALE
21-087	AB	1:100
A3	DATE 01/2023	CHECKED AB

This document and its design content is copyright of Player Roberts Bell Architects Ltd ©. It shall be read in conjunction with all other associated project information including models, specifications, schedules and related consultants documents. Do not scale from documents. All dimensions to be checked on site. Immediately report any discrepancies, errors or omissions on this document to the Originator, document to be used only for status noted. If in doubt ASK.