

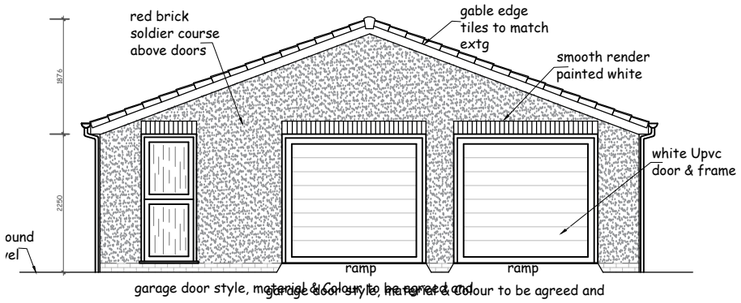



Proposed Front Elevation (East): Scale 1:100

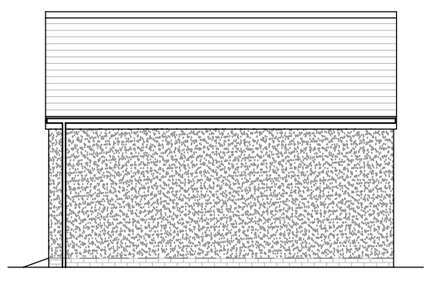


Proposed Side Elevation (South): Scale 1:100

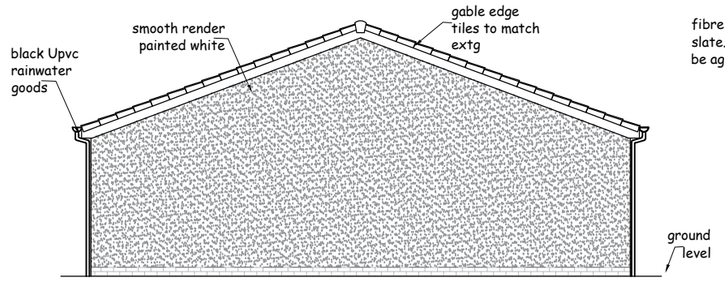


Proposed Rear Elevation (West): Scale 1:100

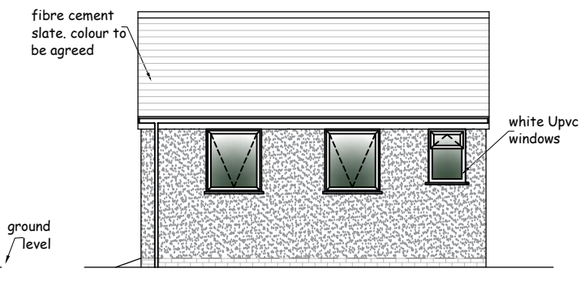

Proposed Side Elevation (North): Scale 1:100

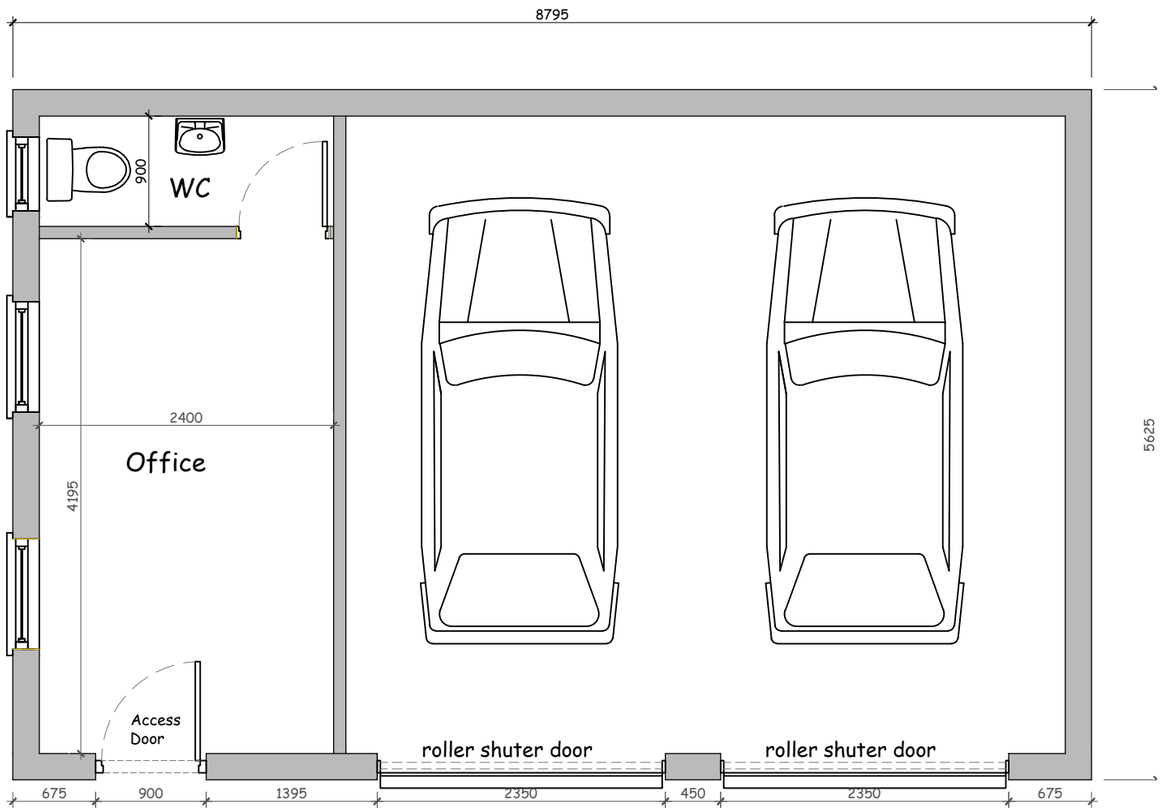

Proposed Floor Plan Scale 1:50

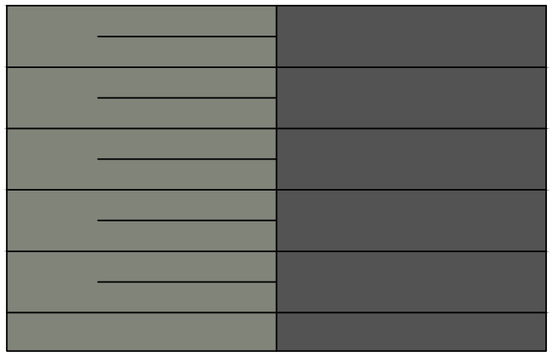

Proposed Floor Plan Scale 1:50

PLANNING ISSUE

Rev	By	Date	Details

PROPOSED

Demolition & Removal of Existing Granny Flat, Detached Garage & Out-Buildings. Two Storey Front Extension, Single storey Rear First Floor Extension & Internal Alterations.
Erection of a new detached Garage & Home Office.

LOCATION

Valley Farm
Golden Valley
Horsley
Woodhouse
DE7 6BA

CLIENT

Mr & Mrs Elms/Hutchinson

DRAWING TITLE

Details as Proposed

DRAWN BY	DATE	DWG.NO	REV
SAL	November 2022	SL. 137. 05	-

SCALES	1:10	1:25	1:50	1:100	1:500	1:1250
@ A3						

139 Bath Street
Ilkeston
Derbyshire
DE7 8AS

LACEY & OWEN
ARCHITECTURAL SERVICES LTD

T: 0115 944 5138
E: enquiry@laceyandowen.co.uk
www.laceyandowen.co.uk

CIAT REGISTERED PRACTICE

DO NOT SCALE:
From this drawing all dimensions are in millimetres unless otherwise stated any discrepancies are to be reported to Lacey & Owen Architectural Services Ltd.

RELEVANT DRAWINGS:
This drawing is to be read in conjunction with all other relevant drawings and details

DRAWING COPYRIGHT:
This drawing and all other relevant drawings is the property of Lacey & Owen Architectural Services Ltd. and should not copied or altered in any way without prior consent

Autocad License number, 610-00037122 © 1997

5m
1m