
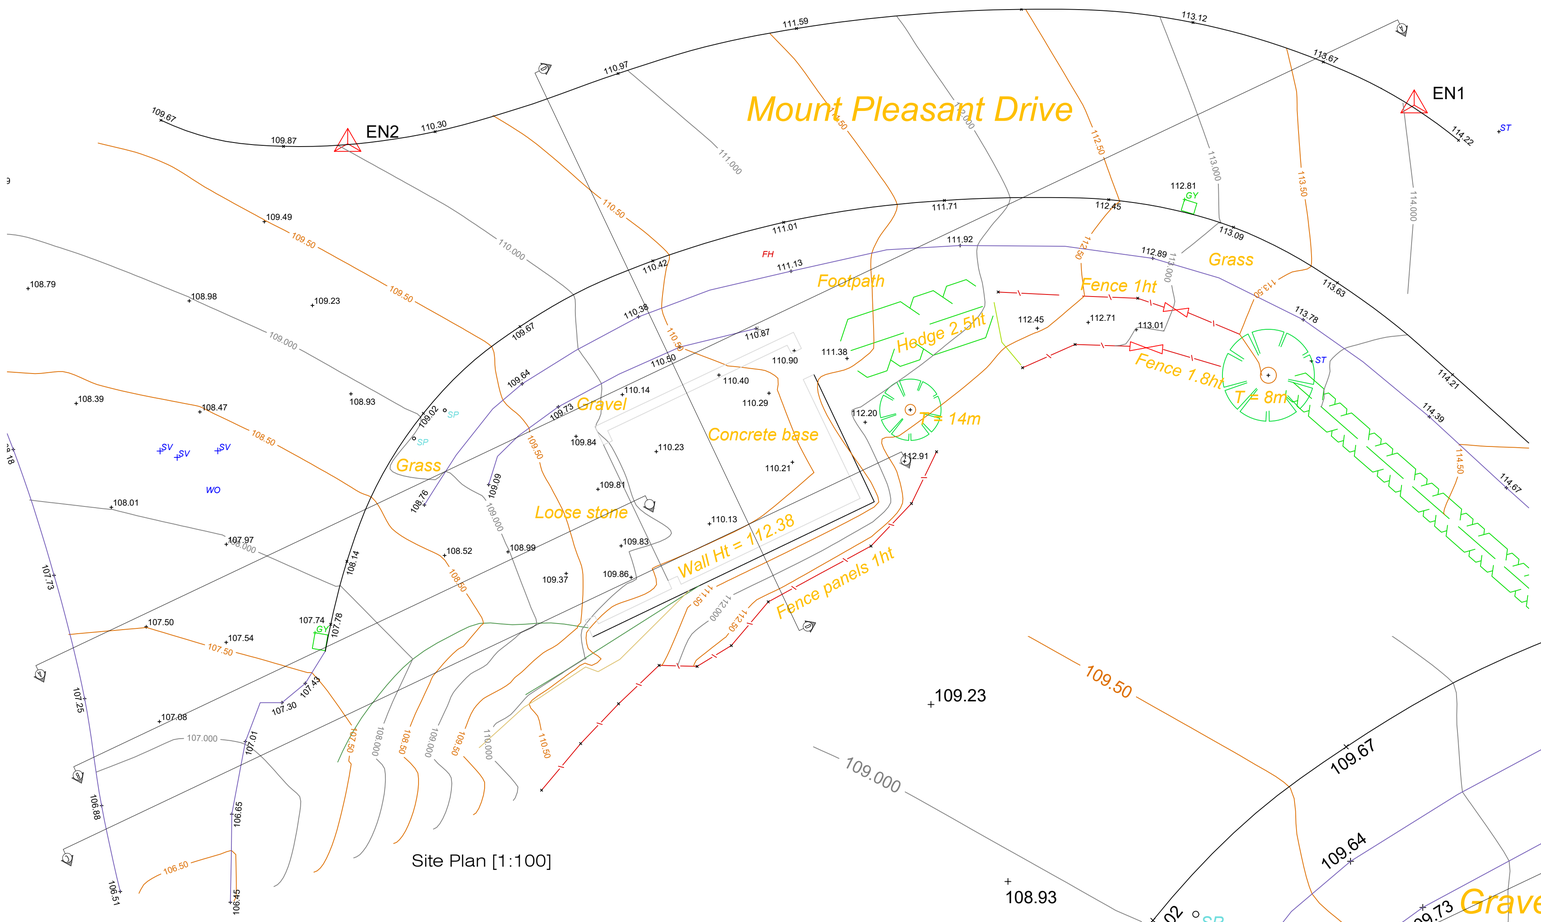


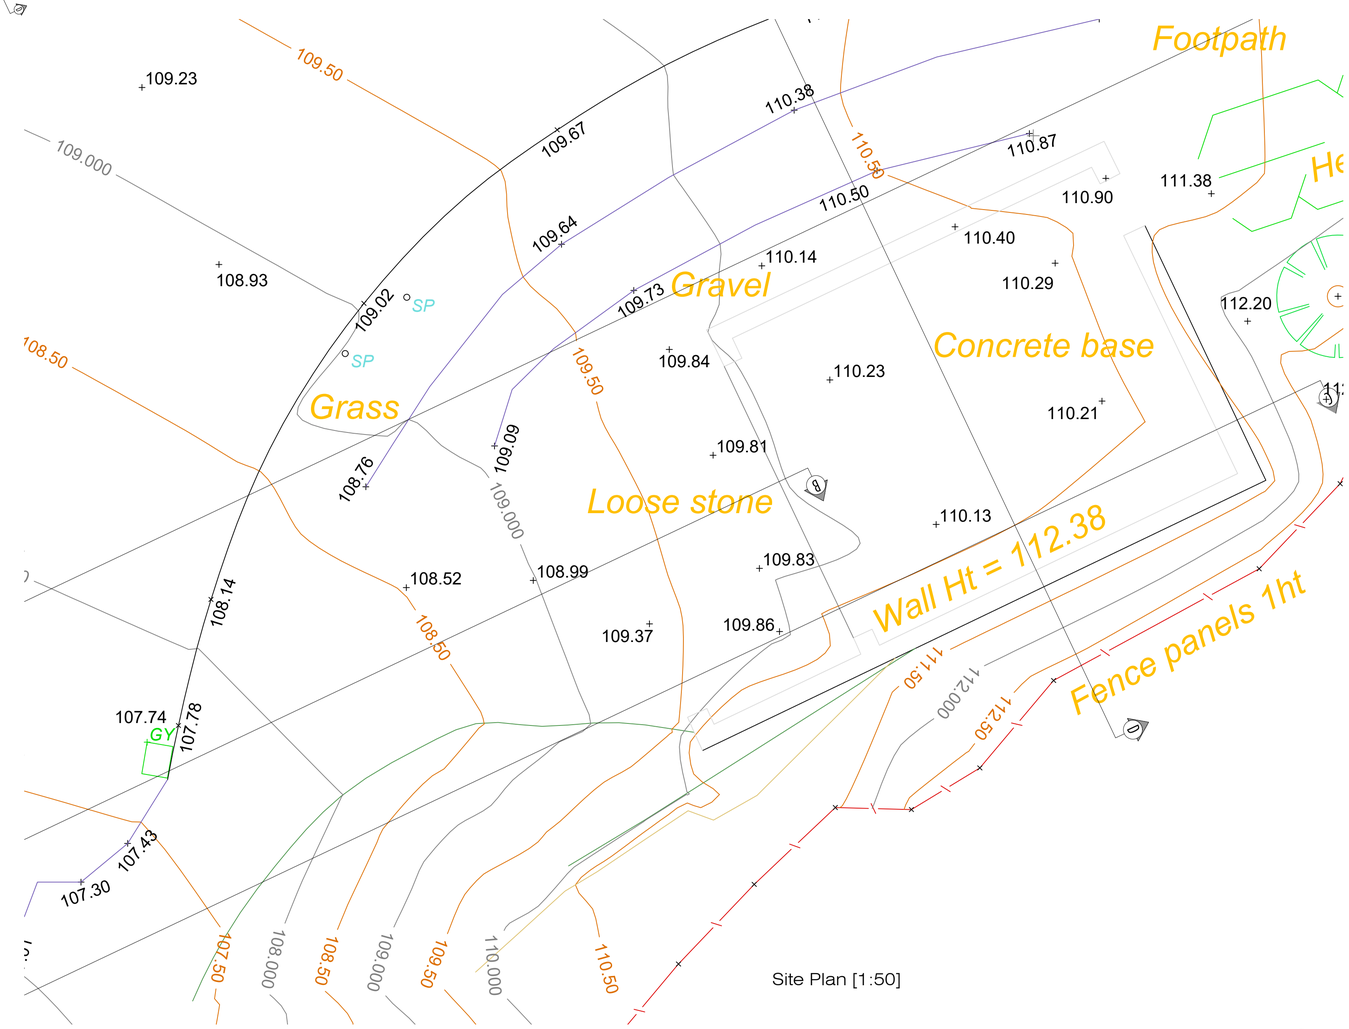

Paper Size: A1

All dimensions are given for indicative purposes only.

All measurements should be checked on site prior to commencement and manufacturing.

If in doubt - ASK

This drawing remains the copyright property of Turner & Co Ltd and must not be reproduced without written consent

Rev	Date	Details	Drawn
-	12.12.20	-	RT

Client:
Redby Ltd

Project Title:
75 Mount Pleasant Drive, Belper, Derbyshire, DE56 2TQ

Drawing Title:
Existing Site Plan

PLANNING DRAWING

Turner & Co Ltd : Architectural Design : 1st Flr : Charity House
Duke Street : Tutbury : Burton upon Trent : DE13 9NE
01283 813368 : www.tcltd.net : enquiries@tcltd.net

Scale:	Date:	Drawn:	Checked:
1:50	12.12.20	RT	RT

Reference:	Drawing Nr:	Revision:
MP191020	E002	-