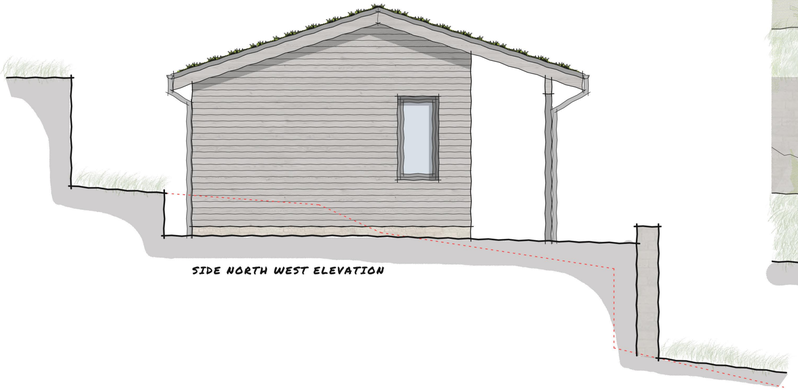

SIDE NORTH WEST ELEVATION



FRONT SOUTH WEST ELEVATION

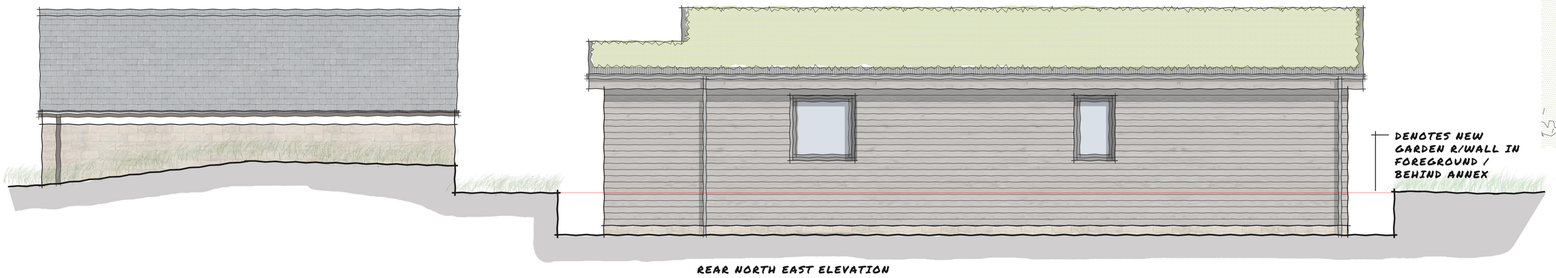

REAR NORTH EAST ELEVATION

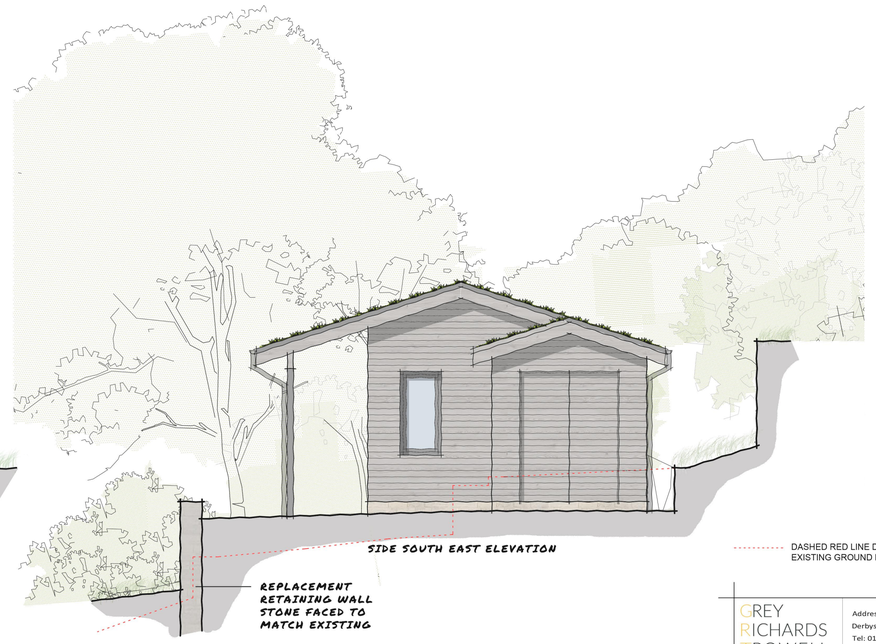

SIDE SOUTH EAST ELEVATION

DASHED RED LINE DENOTES APPROXIMATE EXISTING GROUND LEVELS

GREY RICHARDS TROWELL ARCHITECTURE

Address: 1-3 Greenhill, Wirksworth, Derbyshire, DE4 4EN
Tel: 01629 825491
Email: info@grtarchitecture.co.uk
Website: www.grtarchitecture.co.uk

Client:	Ms V. Neely		
Project:	Annex at Ivy Cottage		
Address:	Ivy Cottage Leashaw Holloway DE4 5AT		
Drawing:	Proposed Elevations		
Dwg No:	P003	Date:	16.01.2023
Scale:	1:50	Paper size:	A1
RIBA Stage:	3		

Please Note:

Drawings up to RIBA Work Stage 4 are not sufficiently detailed for construction

DO NOT SCALE DRAWING

© Grey Richards Trowell Architecture all rights reserved