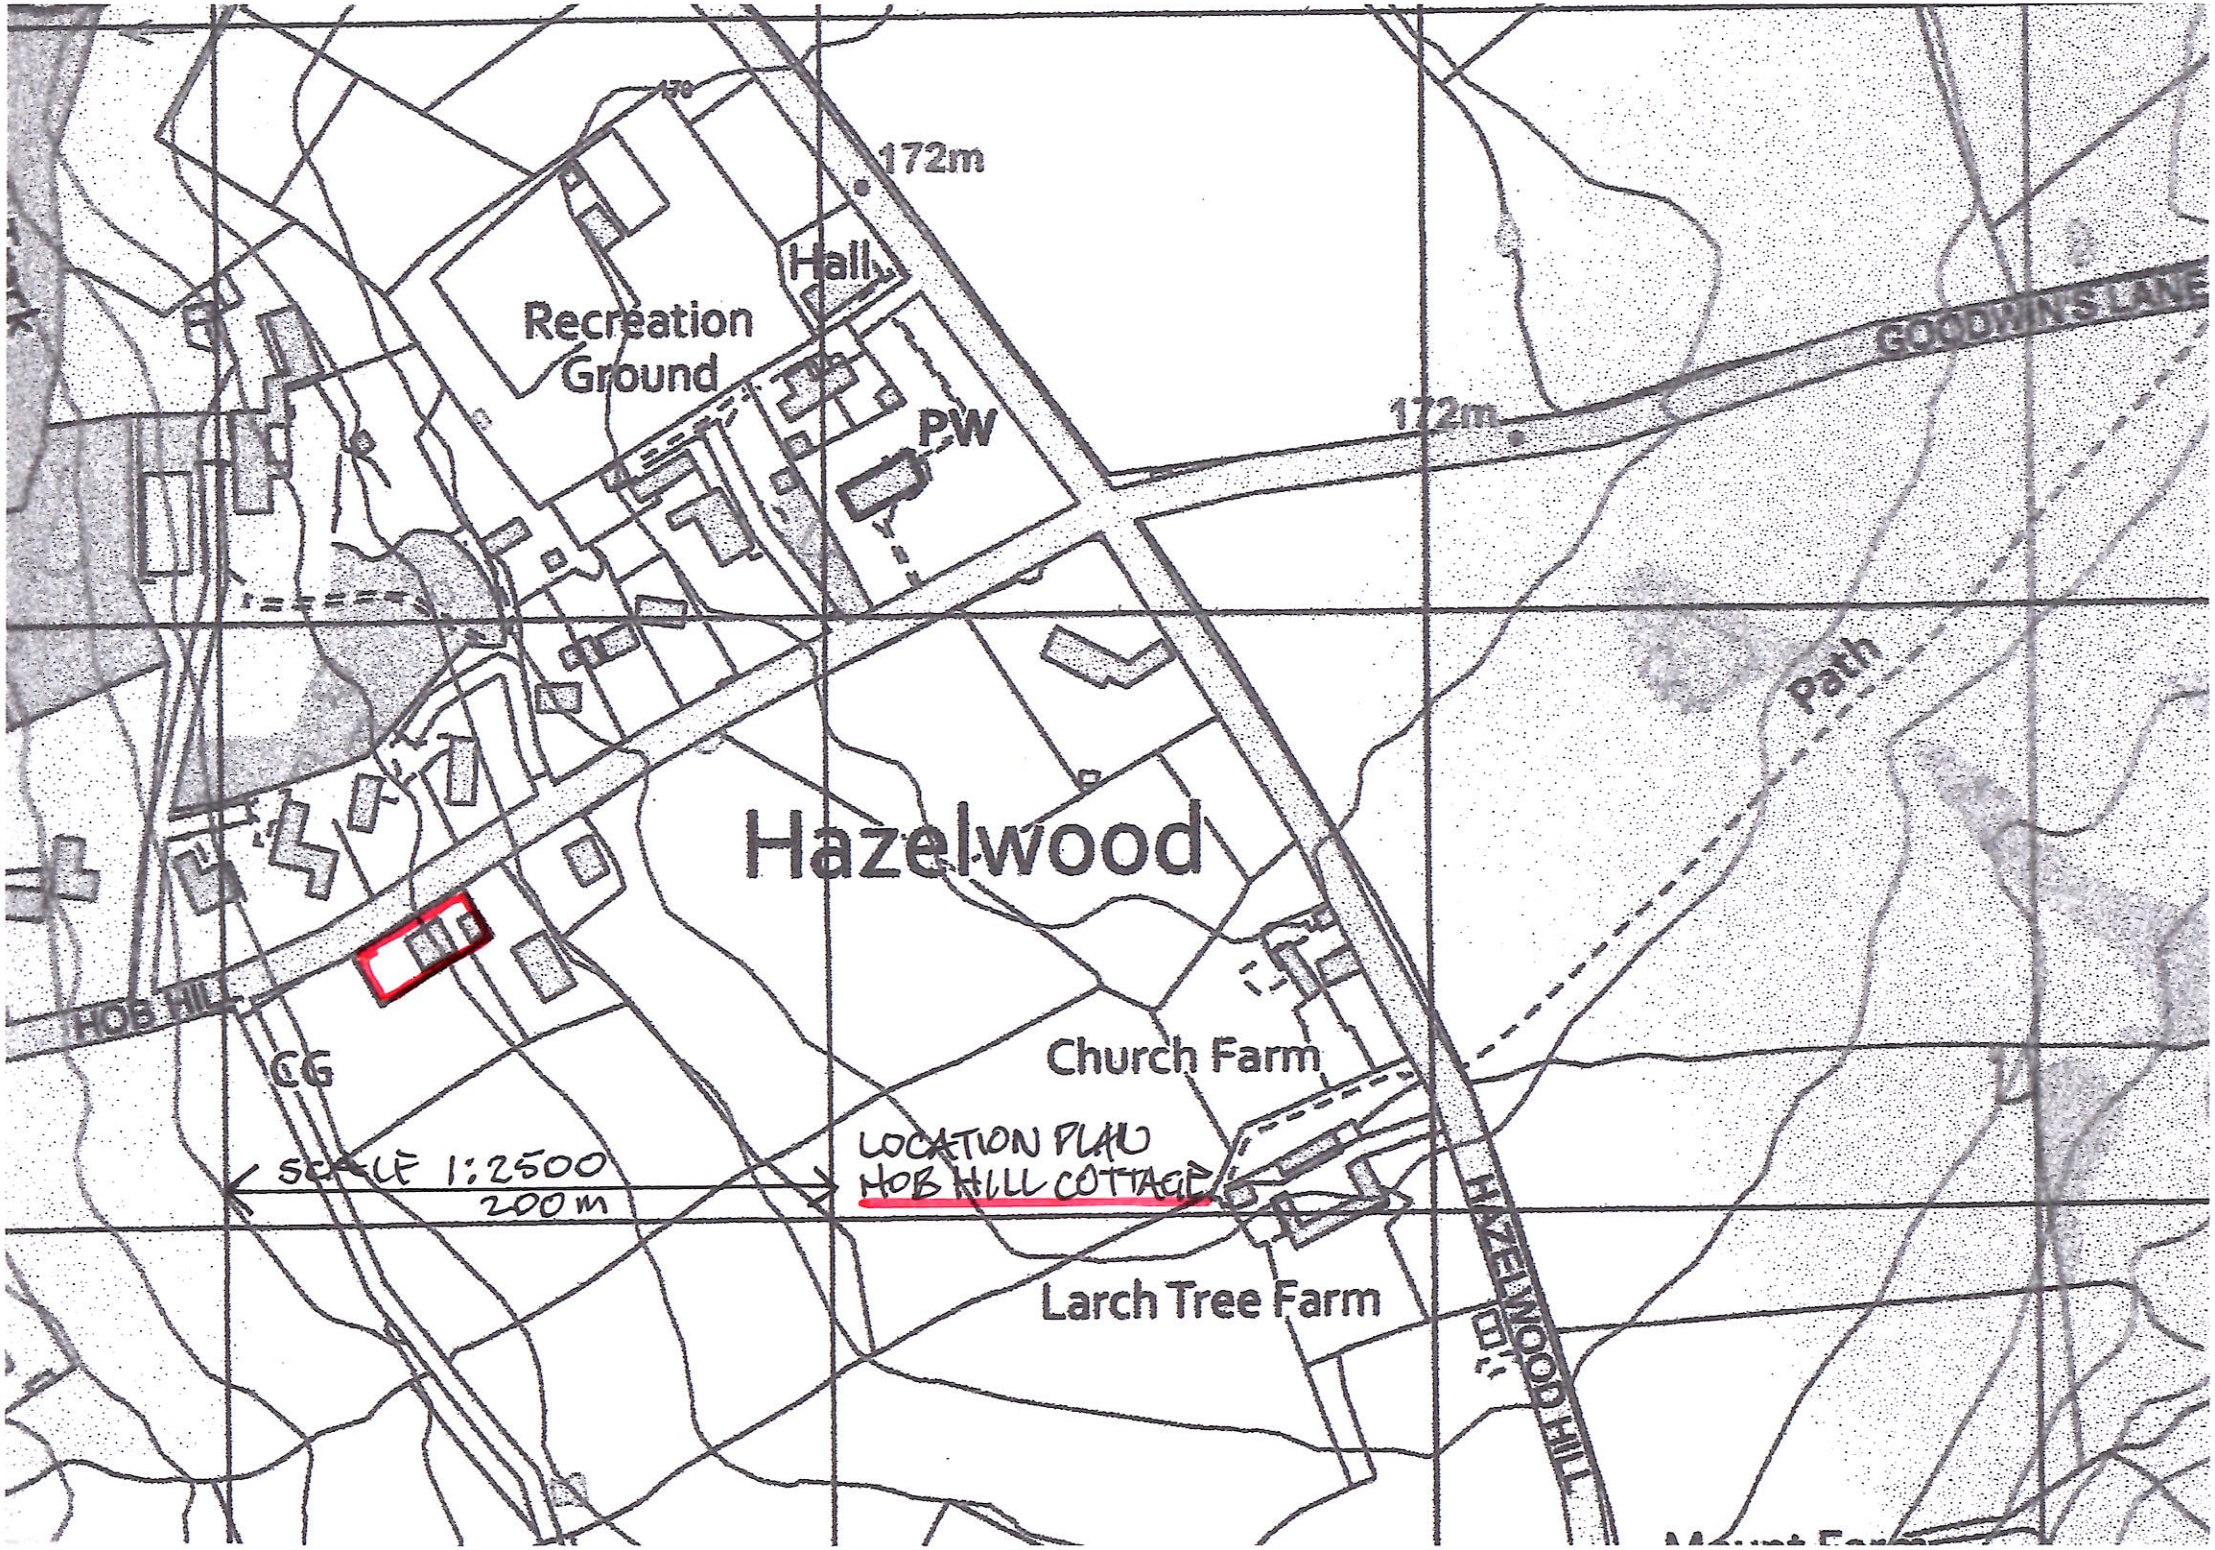

172m
Hall
Recreation Ground
PW
172m
GOODWINS LANE
Path
Hazelwood
HOB HILL
CG
Church Farm
LOCATION PLAN
HOB HILL COTTAGE
SCALE 1:2500
200m
Larch Tree Farm
HAZELWOOD HILL