GENERAL NOTES

NO DIMENSIONS TO BE SCALED OFF THIS DRAWING.

ALL DIMENSIONS ARE IN MILLIMETRES UNLESS NOTED OTHERWISE.

ALL LEVELS ARE IN METRES UNLESS NOTED OTHERWISE.

ANY DISCREPANCIES NOTED ON SITE ARE TO BE REPORTED TO THE ENGINEER IMMEDIATELY.

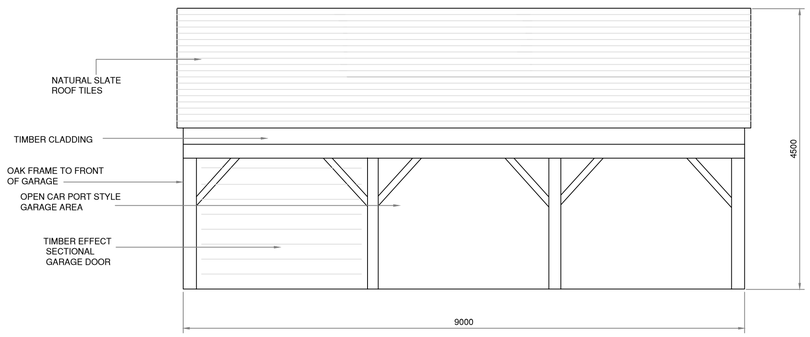

PROPOSED GARAGE EAST ELEVATION

SCALE 1:50

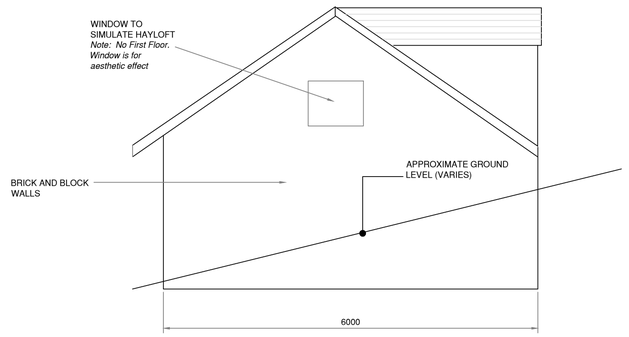

PROPOSED GARAGE NORTH ELEVATION

SCALE 1:50

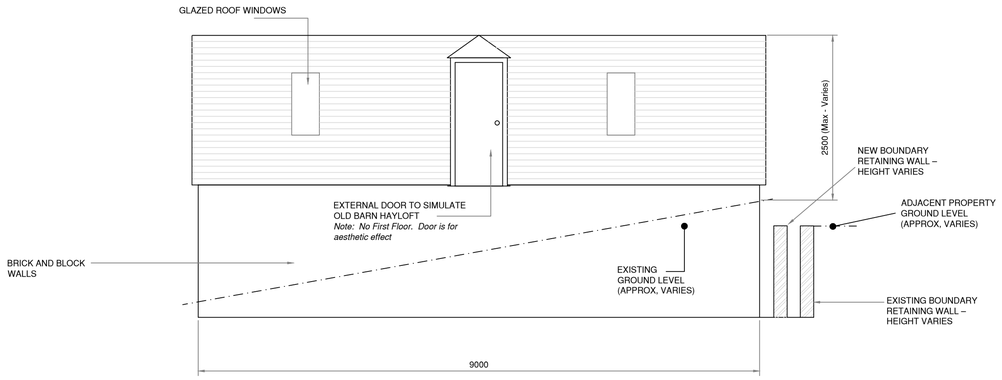

PROPOSED GARAGE WEST ELEVATION

SCALE 1:50

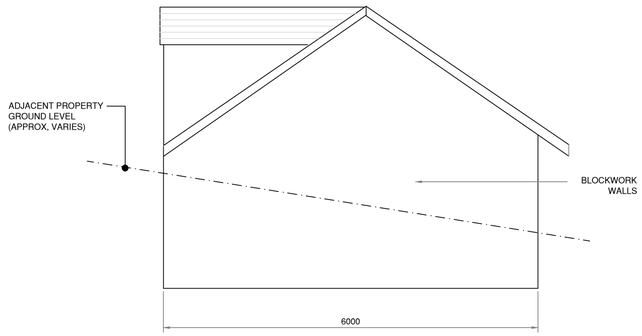

PROPOSED GARAGE SOUTH ELEVATION

SCALE 1:50

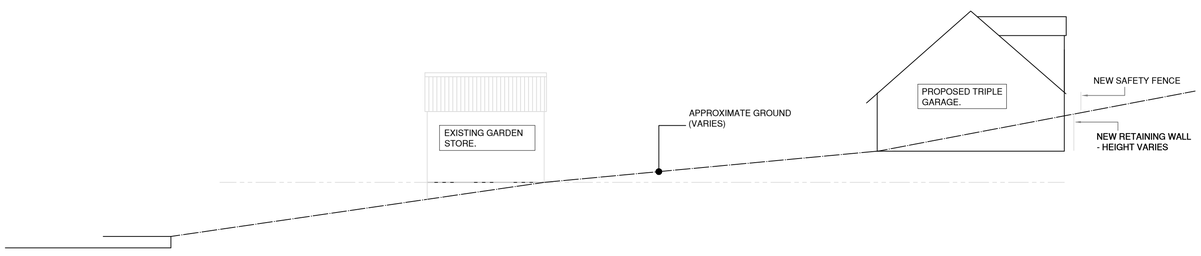

PROPOSED SITE SECTION

SCALE 1:100

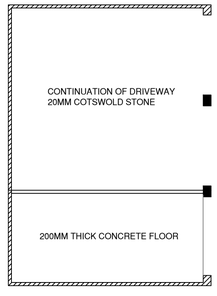

PLAN VIEW

SCALE 1:100

Client

MR I. CLEMSON

Project

PROPOSED GARAGE
AT 34 CLOVES HILL,
MORLEY, DE7 6DH

Drawing Title

PROPOSED GARAGE
DETAILS

Status

PRELIMINARY

Scale	Drawn	Checked	Date
A1 @			27.01.23
Project No.		Drawing No.	Rev.
			P05

File Path:

.

Copyright © Rodgers Leask Limited

St James House, St Mary's Wharf, Mansfield Road, Derby DE1 3TQ . Tel 01332 295200 . Fax 01332 291726. www.rodgersleask.co.uk