


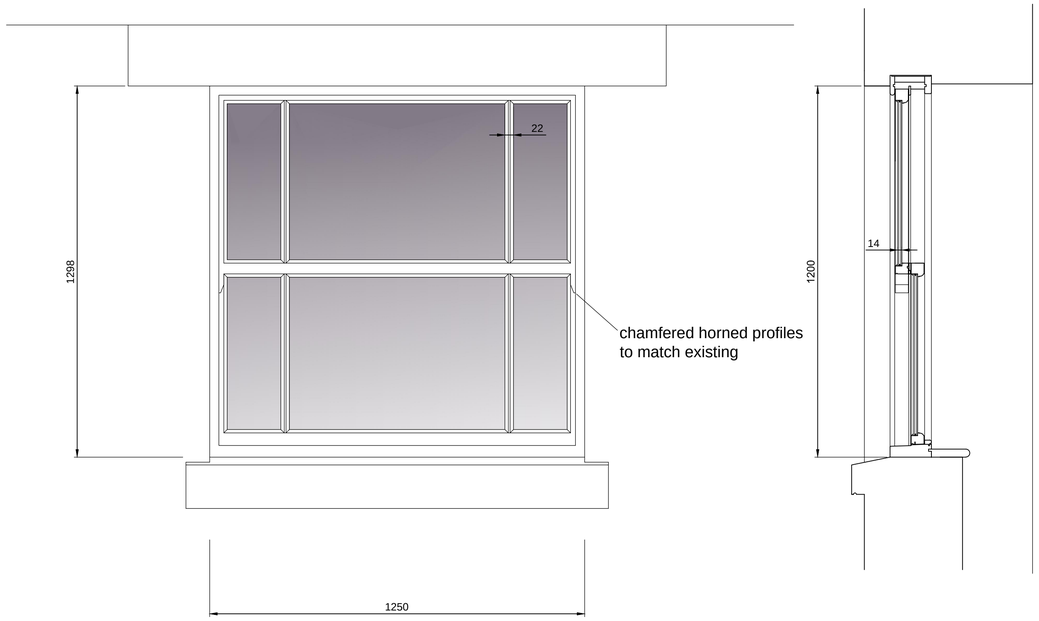





**Windows 01 - 03**

all glass panels bedded into timber fame and glazing bars with putty.


4/6/4 individual double glazed panels

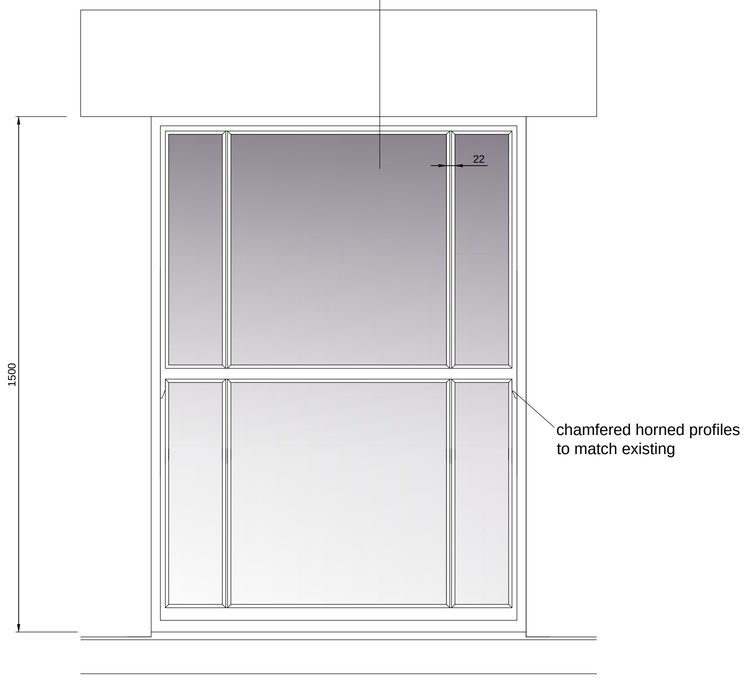


Elevation

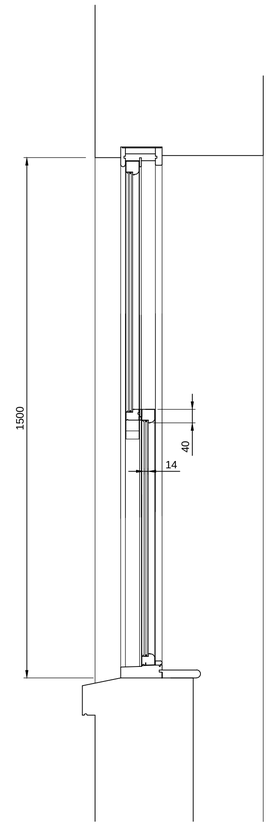


Section A-A

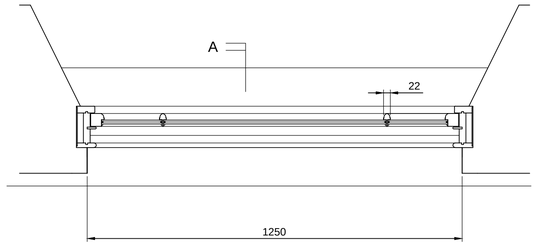


**Windows 04 - 06**

Existing single glazed timber sash windows to be replaced with new painted hardwood double glazed (4-6-4) glazing units set within structural timber hardwood glazing bars and frame by Derwent Windows & Doors
All timber profiles, frames, and glazing bars to match existing.

0 100 200 300 400 500 1000
Millimeters at scale 1:10

Revisions:

| | | |
|---|---|---|
| A | 14.11.2022 | Materials revised from UPVC to painted timber. |
| B | 30.11.2022 | Profiles redrawn to site survey. |
| C | 05.12.2022 | Details updated. |
| D | 21.12.2022 | Window details updated. |
| E | 23.01.2023 | Window details updated. |

Notes:

The copyright of this drawing belongs to Paul Hicking Associates and shall not be reproduced without their written consent.
Do not scale from this drawing.

12 Beaurepaire Crescent
Belper
Derbyshire
DE56 1HR
T : 07856 729813
E : paul@hicking.plus.com

Paul Hicking Associates

22a and 23a Market Place, Belper
**Window Details**

| Drawing No: | Revision: | Scale: | Status: |
|---|---|---|---|
| **2264 - 03** | **E** | 1:50 @ A1 | Planning |