
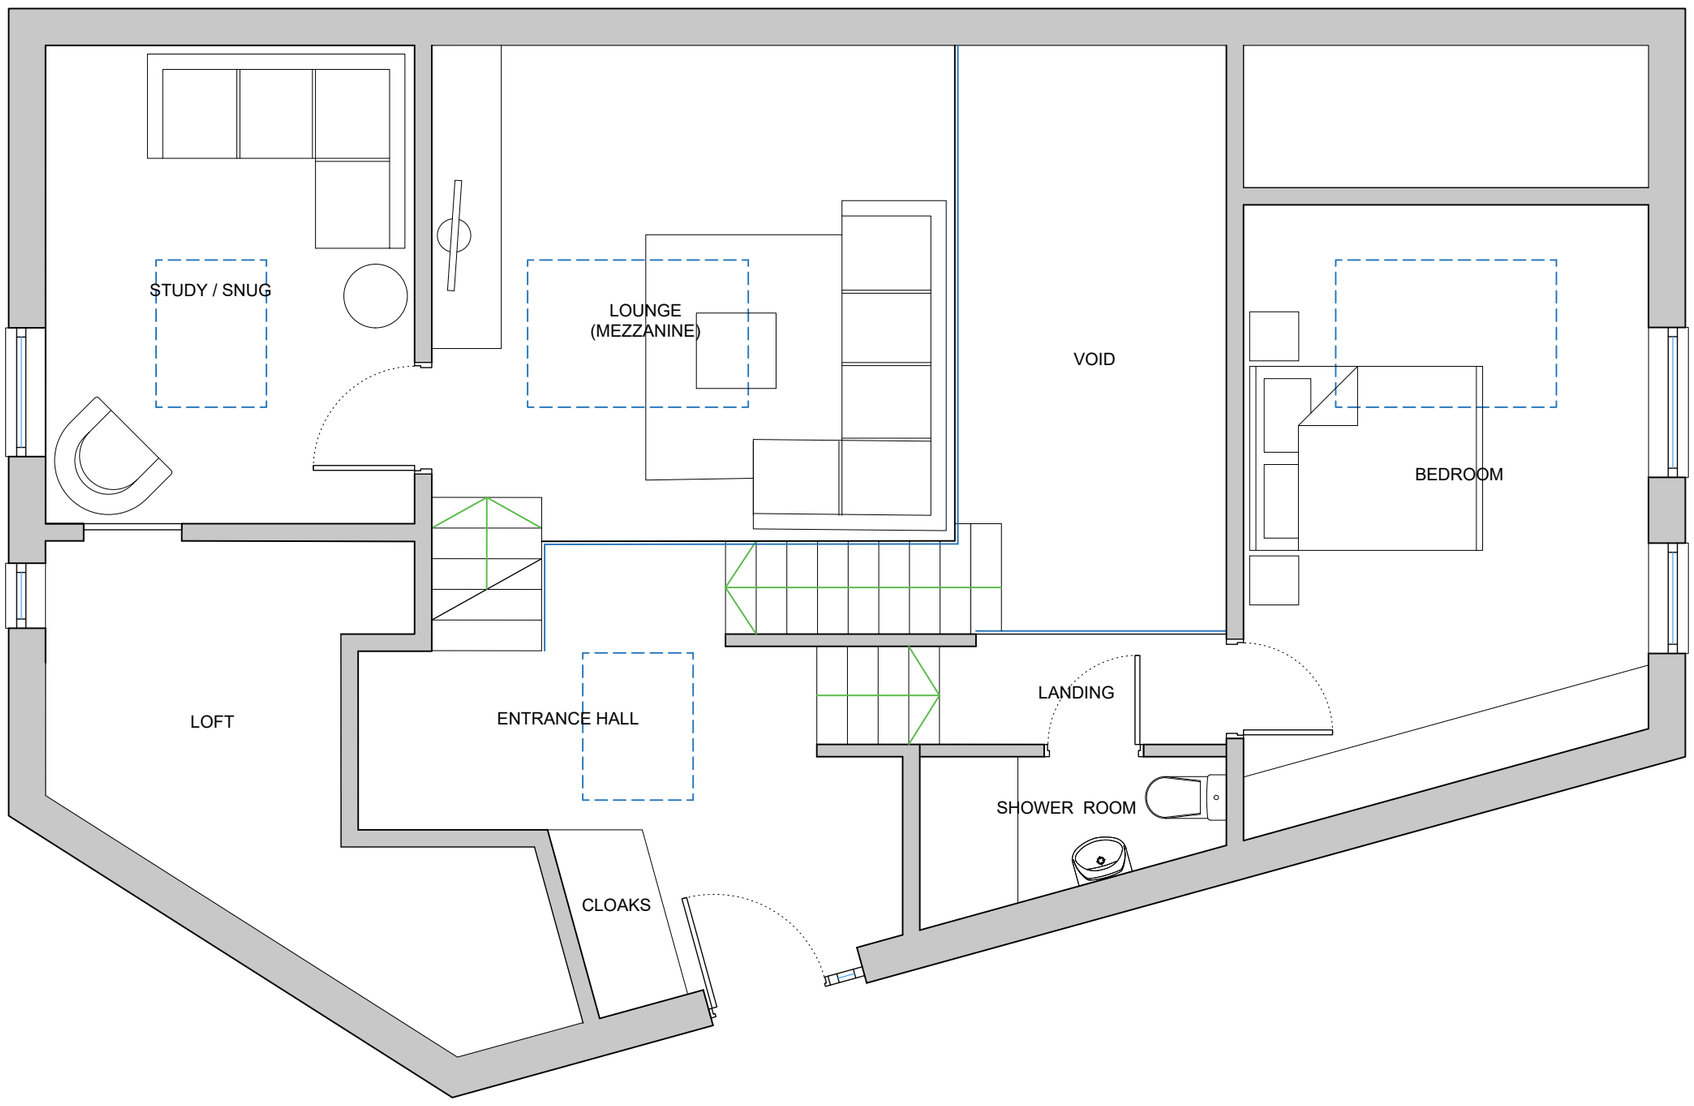


FIRST FLOOR PLAN

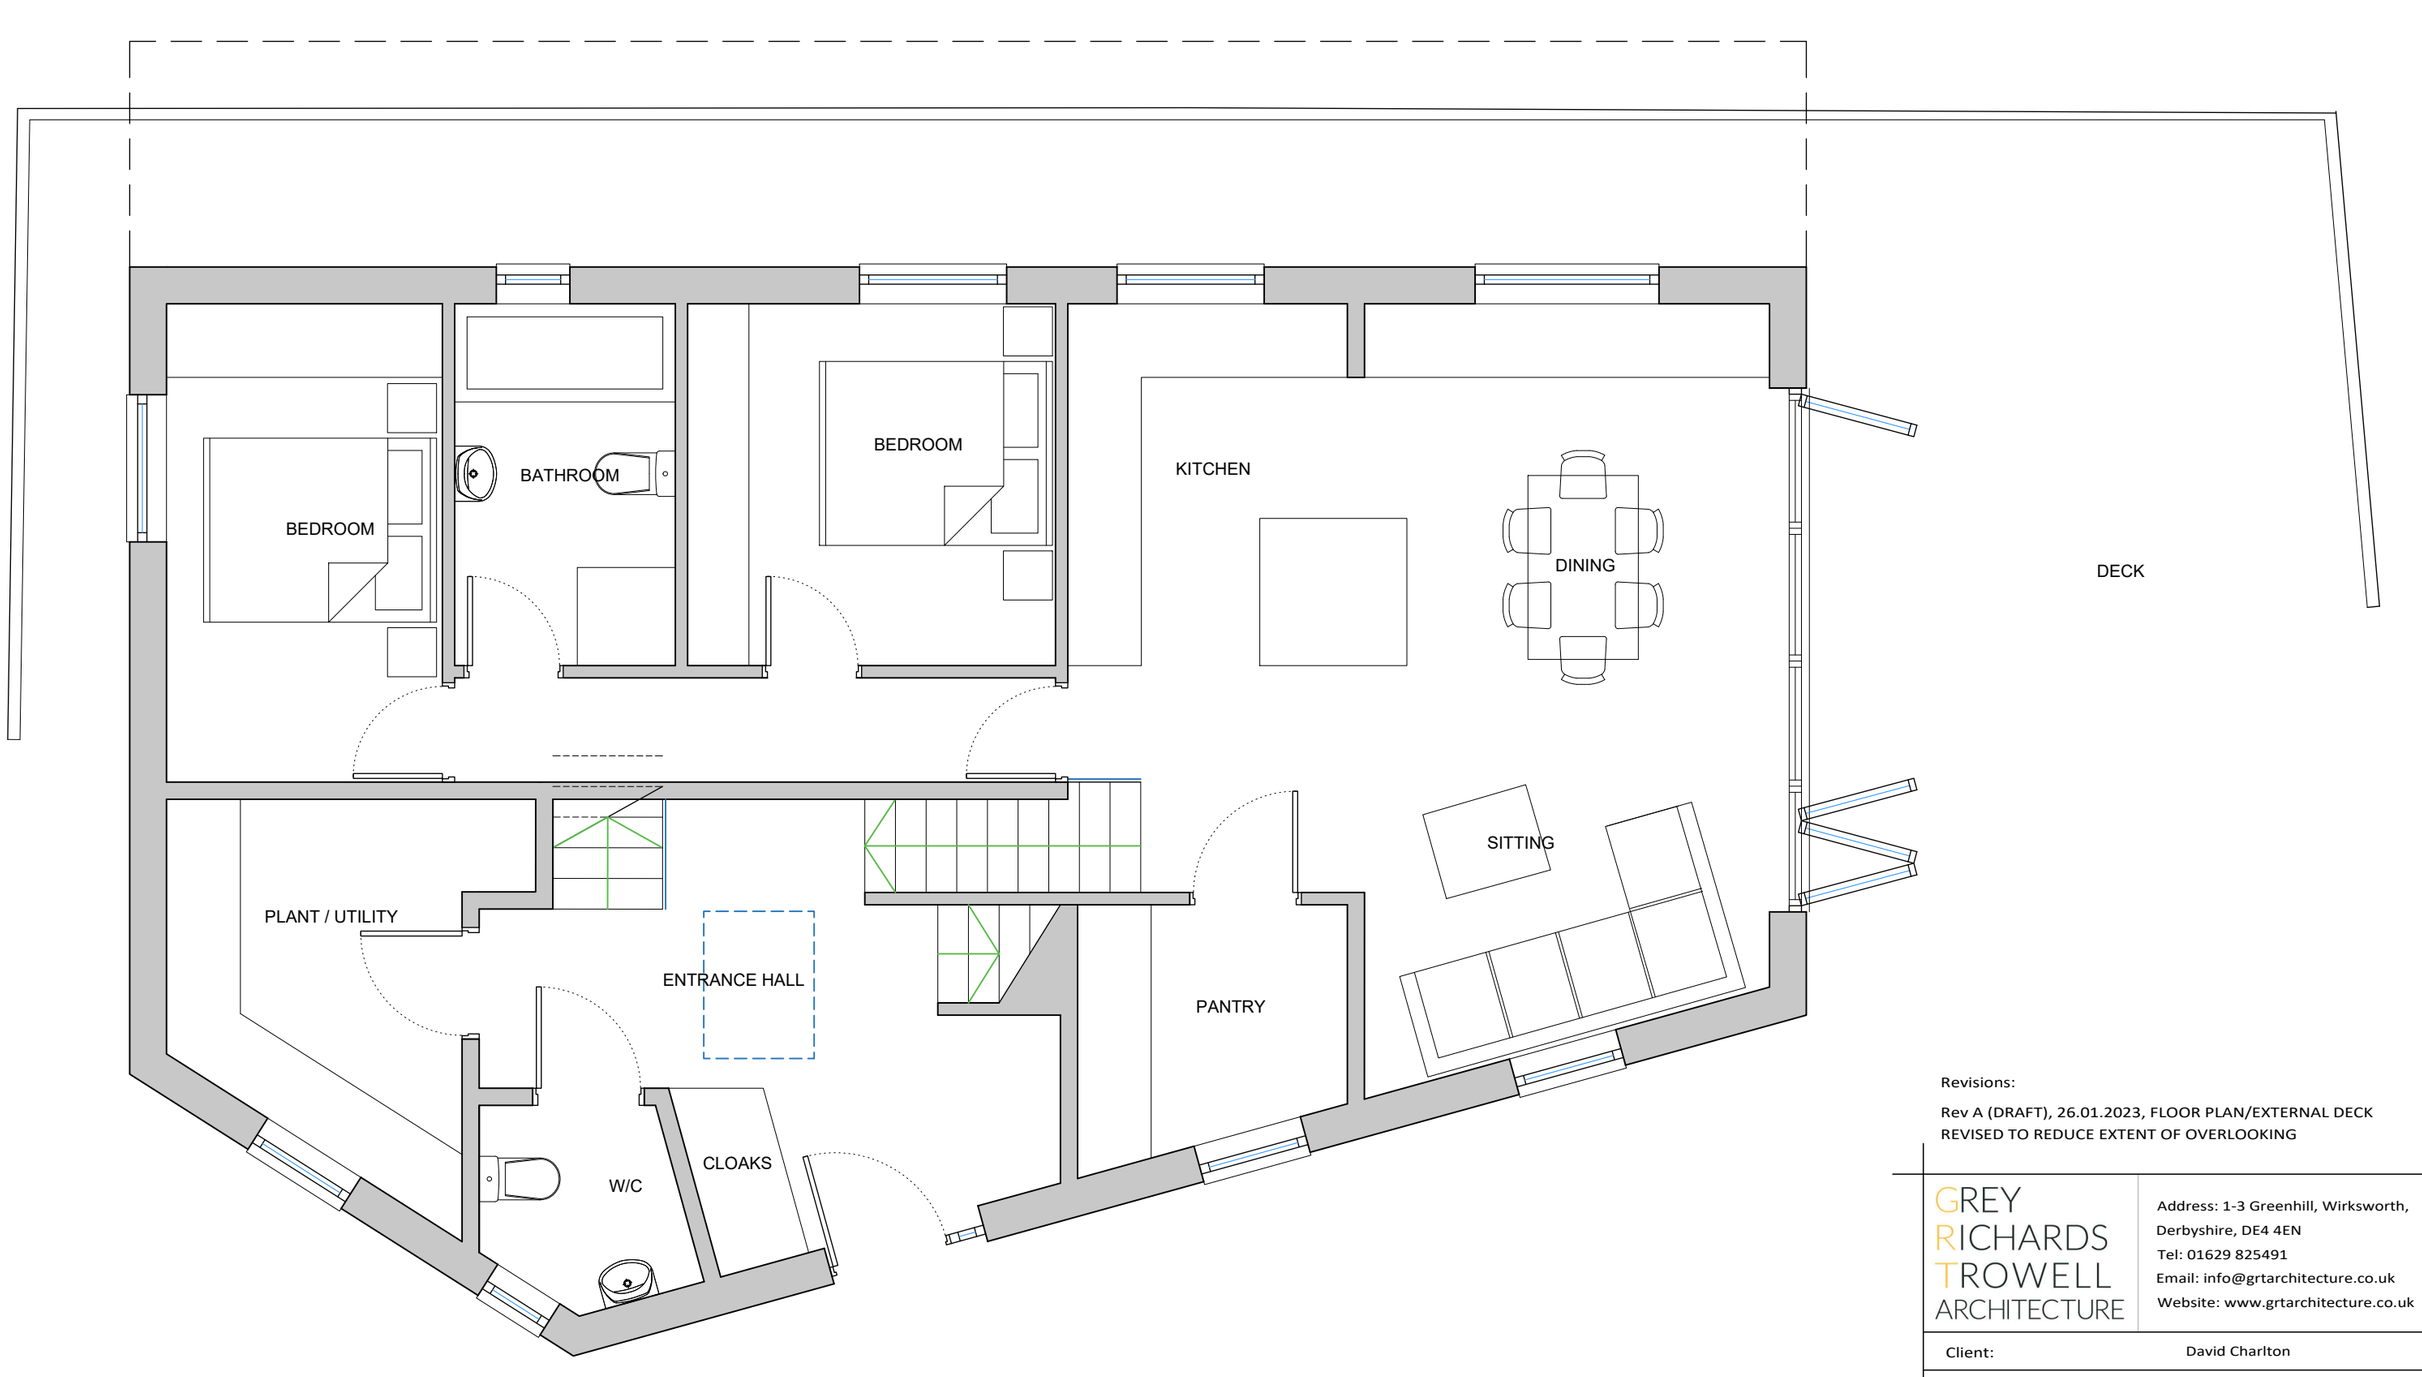

UPPER + LOWER GROUND FLOOR PLAN

Revisions:

Rev A (DRAFT), 26.01.2023, FLOOR PLAN/EXTERNAL DECK REVISED TO REDUCE EXTENT OF OVERLOOKING

GREY RICHARDS TROWELL ARCHITECTURE

Address: 1-3 Greenhill, Wirksworth, Derbyshire, DE4 4EN
Tel: 01629 825491
Email: info@grtarchitecture.co.uk
Website: www.grtarchitecture.co.uk

Client:	David Charlton
Project:	New Dwelling
Address:	Woodland off West Bank, Ambergate
Drawing:	Proposed Plans
Dwg No: 001	Date: 15th December 2021
Scale: 1:50	Paper size: A2
RIBA Stage:	003

Please Note:

Drawings up to RIBA Work Stage 4 are not sufficiently detailed for construction

DO NOT SCALE DRAWING

© Grey Richards Trowell Architecture all rights reserved