Notes:

© Crown Copyright 2007. All rights reserved. Licence number 100020449

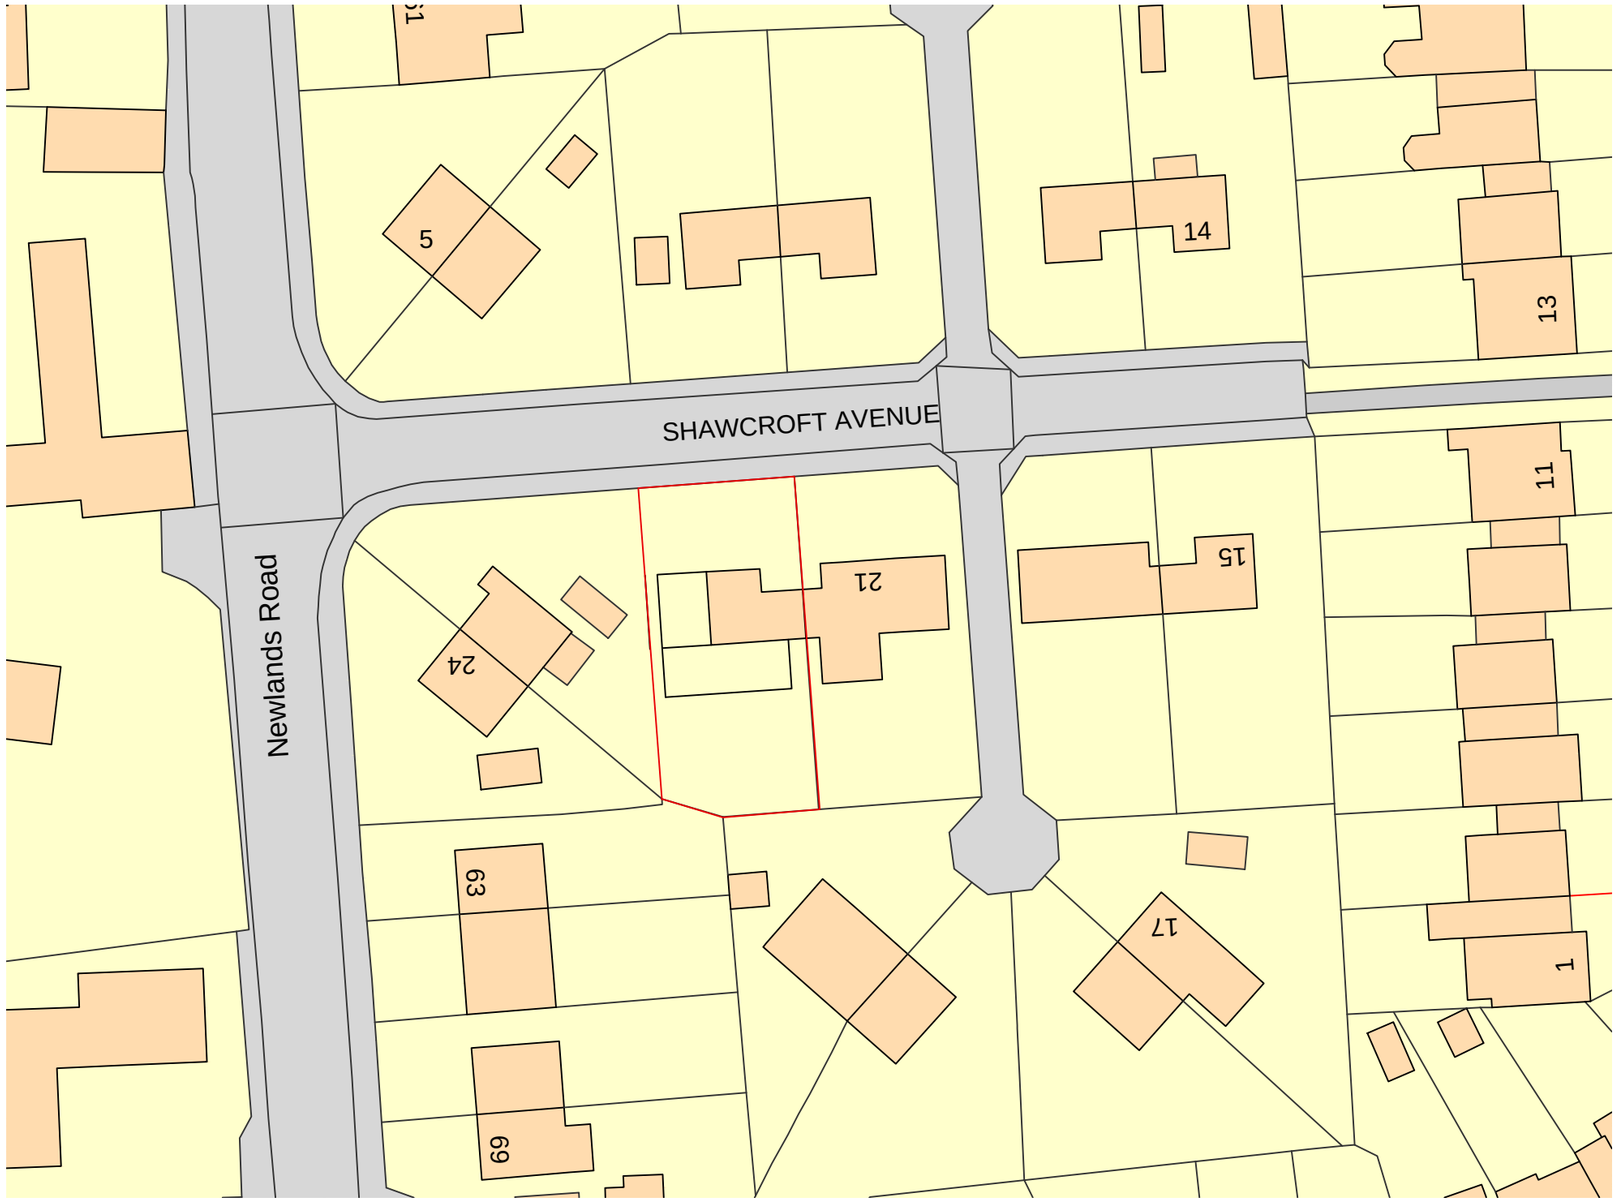

Rev. No	Date	Revision	Drawn by

Client

Mrs Allisha Wiggins

22 Shawcroft Avenue
Riddings
Alfreton DE55 4EP

Project

Proposed Side & Rear Extension

Drawing

Block Plan

Cattermole Contractors Ltd

Market Place
Codnor
Derbyshire
DE5 9QA
Tele:- 01773 743905
Fax:- 01773 570004

Scale	Date Drawn	Drawn by	Checked by
1/500	31/01/2023	D.H	P.C

DRAWING NUMBER:	Job No	Reg No	Rev No	Status
	04/23	05		I

Status for Information / for Construction

CAD File Name: