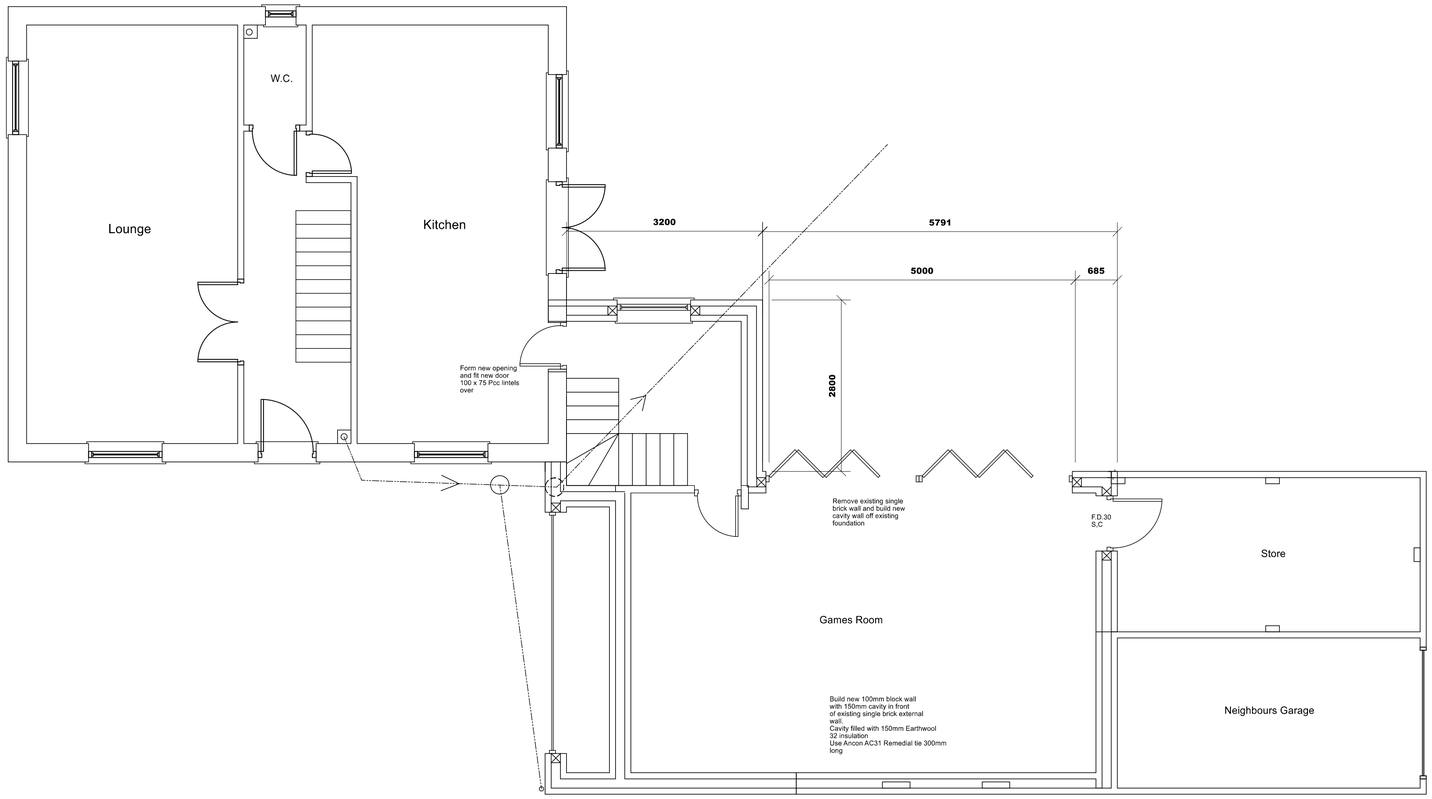

Proposed Ground Floor Plan

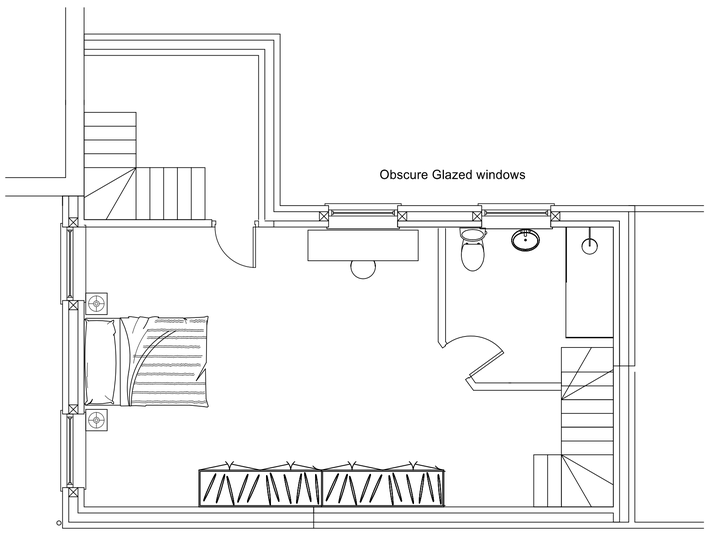

Proposed First Floor Plan

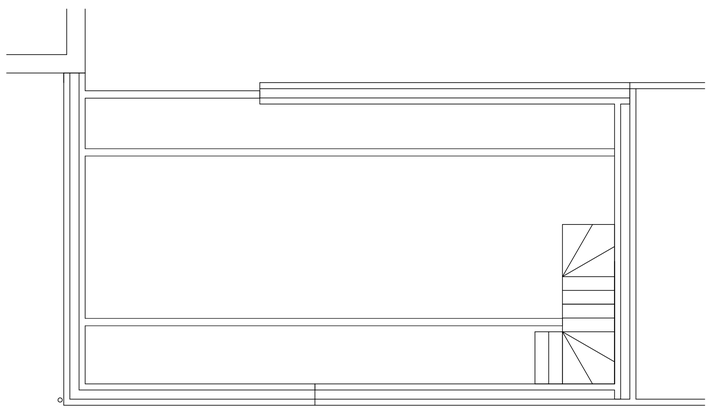

Proposed Second Floor Plan



SCALE BAR 1:50

David Brown
Tel 07973766915
E Mail david.brown570@live.co.uk

Project:
Proposed Extension @ 21A Brook lane

Floor Plans

Date:	Scale:	Drg No:
02/10/2022	1:50 @A1	1170/02