PDF Created with deskPDF PDF Writer - Trial :: http://www.docudesk.com

20.01.12	
2037-05	

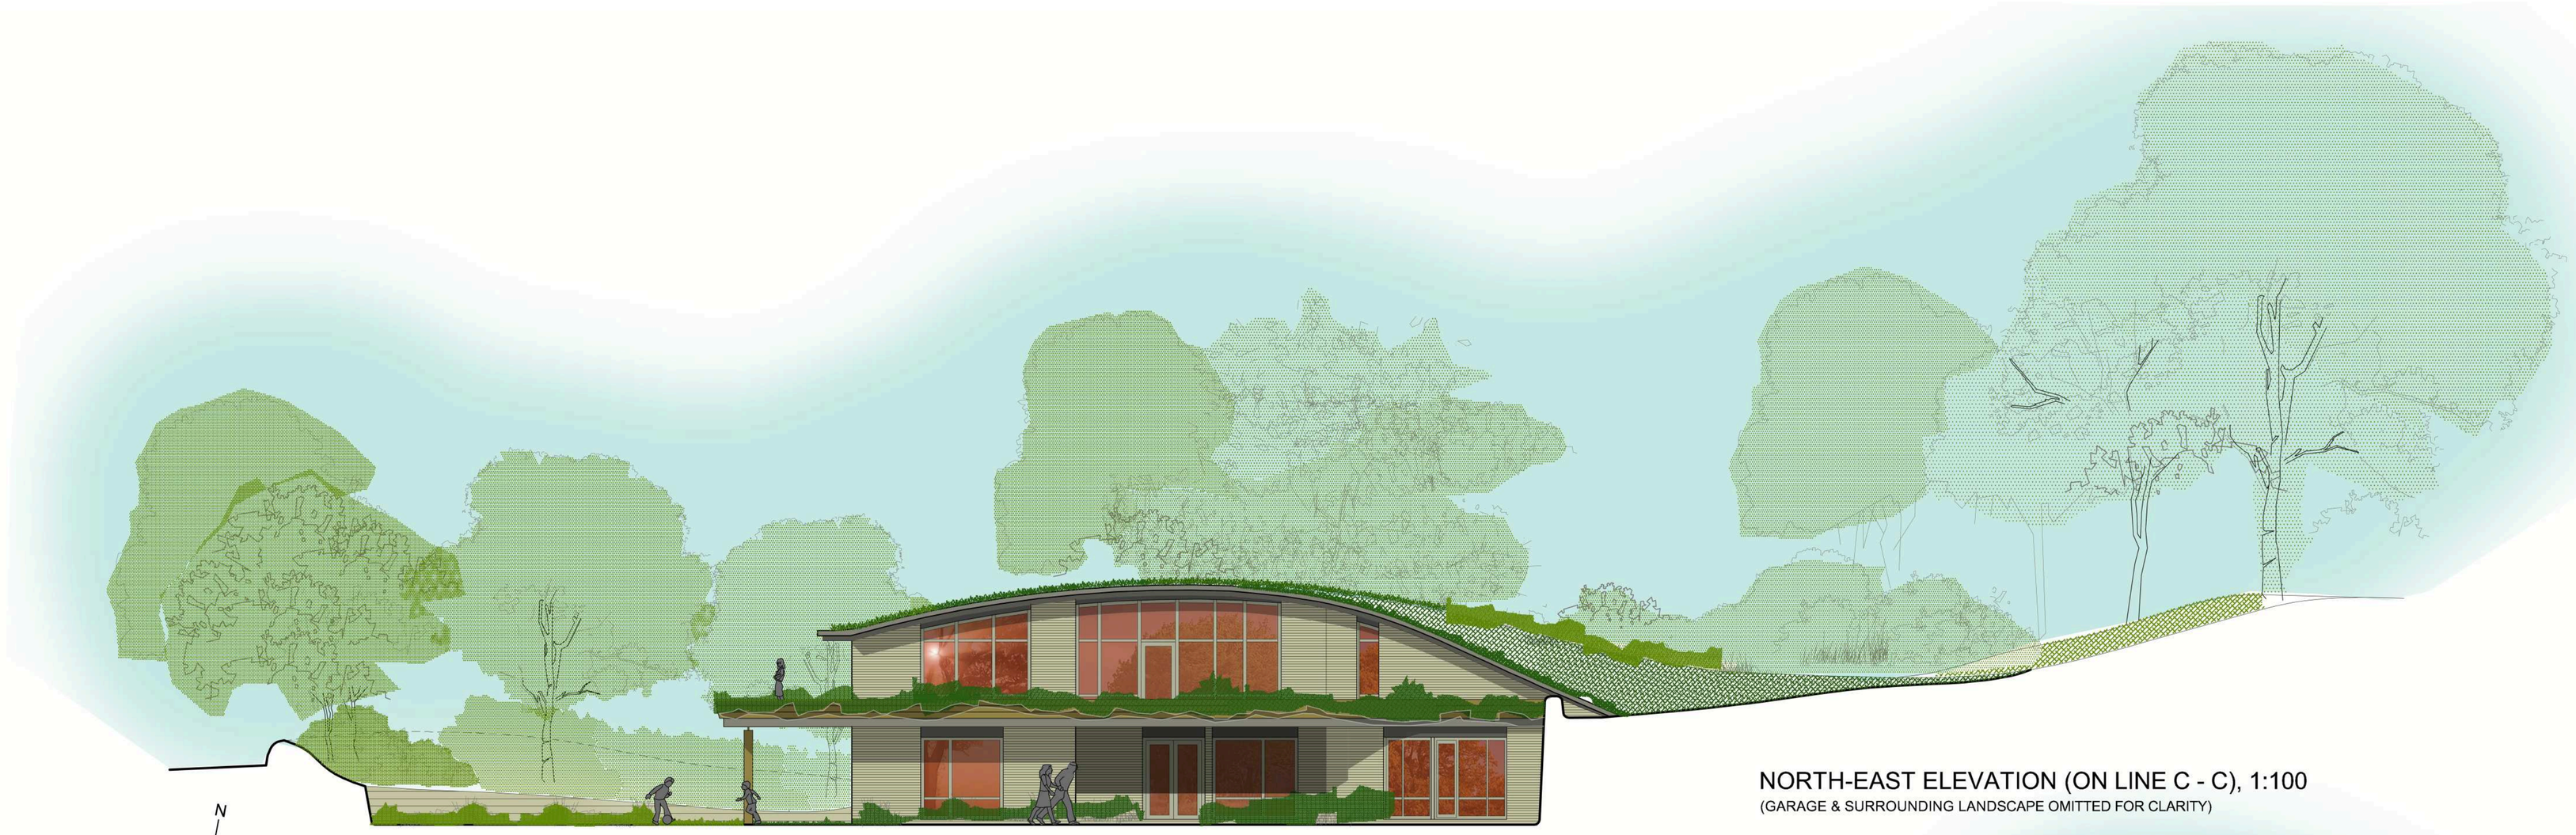

NORTH-EAST ELEVATION (ON LINE C - C), 1:100
(GARAGE & SURROUNDING LANDSCAPE OMITTED FOR CLARITY)



REFERENCE PLAN (1:1000)

EAST ELEVATION (ON LINE D - D), 1:100
(GARAGE & SURROUNDING LANDSCAPE OMITTED FOR CLARITY)

FOR FULL DETAILS OF LANDSCAPING PROPOSALS AND THE EXTENT OF TREE REMOVALS / NEWLY PLANTED TREES SEE LANDSCAPE PROPOSAL DRAWING BY OTHERS ALONG WITH THE ARBORICULTURALIST'S REPORT.

FOR ELEVATIONS OF GARAGE SEE DRAWING 2037 - 08.

REV	DATE	DETAILS	BY
A	19.09.12	ELEVATIONS REV'D IN LINE WITH AMENDED GROUND FLOOR LAYOUT.	DR

SITE	FLOWER LILLIES SAWMILL, WINDLEY, DERBYSHIRE.
PROJECT TITLE	PROPOSED NEW DWELLING
DRAWING	PROPOSED ELEVATIONS
DRAWING No.	2037 - 05 A
SCALE	AS STATED, A1

Montague Architects Ltd.
9 Vernon Street Derby
01332 292621