
Scale 1:50


0 1 2 3 4 5

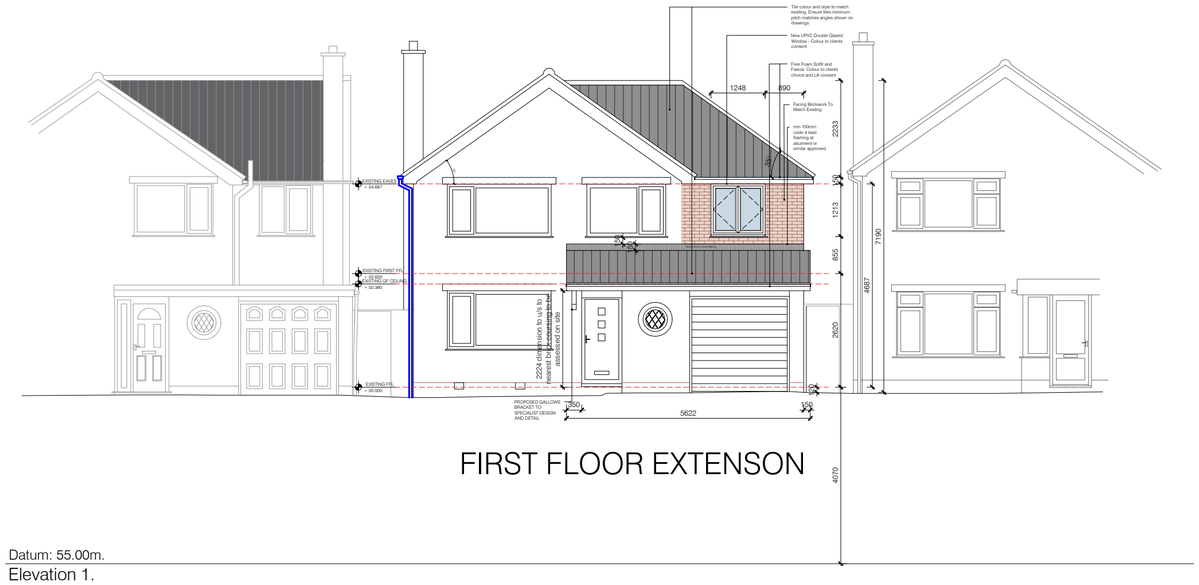

FIRST FLOOR EXTENSON


Datum: 55.00m.

Elevation 1.

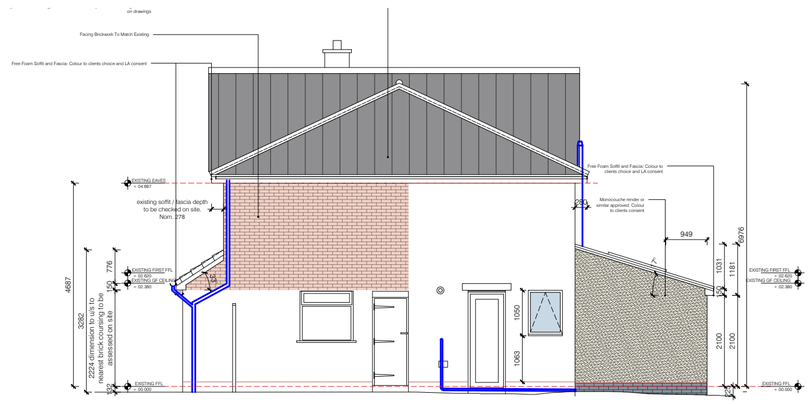


Datum: 55.00m.

Elevation 2.

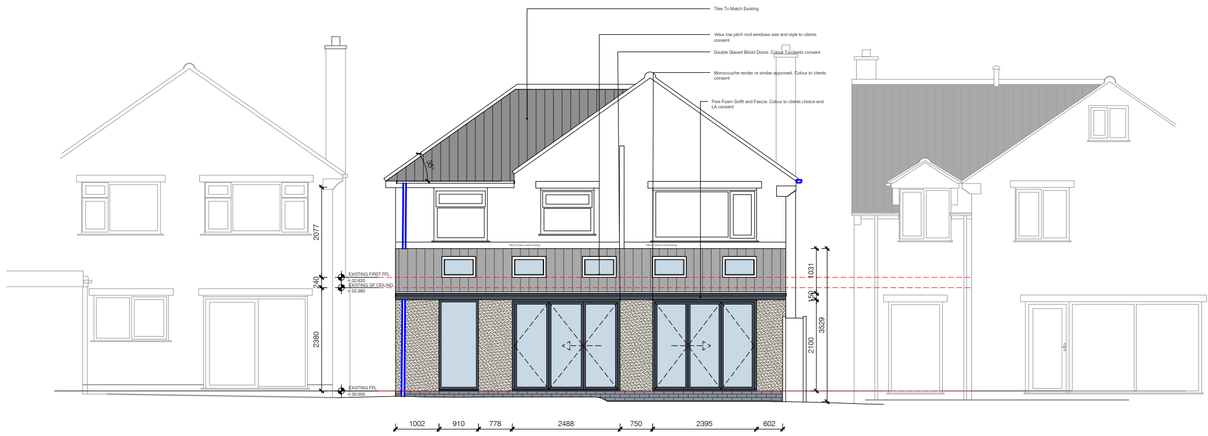

Datum: 55.00m.

Elevation 3. - PITCHED ROOF OPTION 1

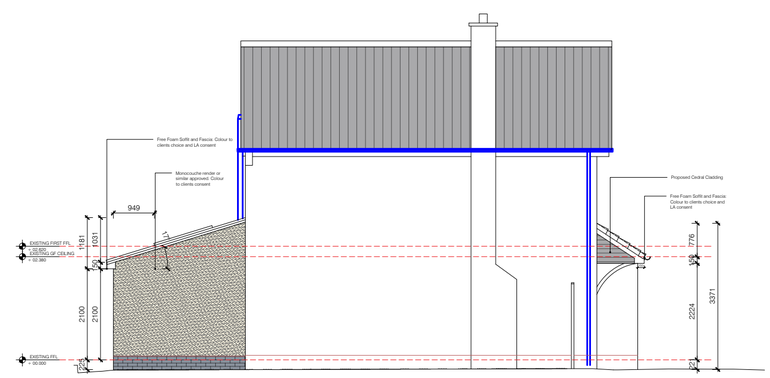

Datum: 55.00m.

Elevation 4.

S.G ARCHITECTURAL DESIGN

Tel: 07817034426. sgarchitecturaldesign@gmail.com.

www.sgarchitecturaldesign.com

67 Park Rd, Duffield, Belper DE56 4GR

12 - PROPOSED ELEVATIONS - A2 - 1-100

SG PROJECT NO.	PAPER SIZE	DRAWN BY
402	A2	SG

REVISION: PLANNING

SCALES: 1:50

Drawing measurements shall not be obtained by scaling. Verify all dimensions prior to construction. Immediately report any discrepancies on this document to SG ARCHITECTURAL DESIGN.

REV.	DESCRIPTION	DATE	BY	CHK'D