@ 1:10 (A4) PROPOSED WINDOW DESIGN; NORTH ELEVATION, FIRST FLOOR.

ELEVATION

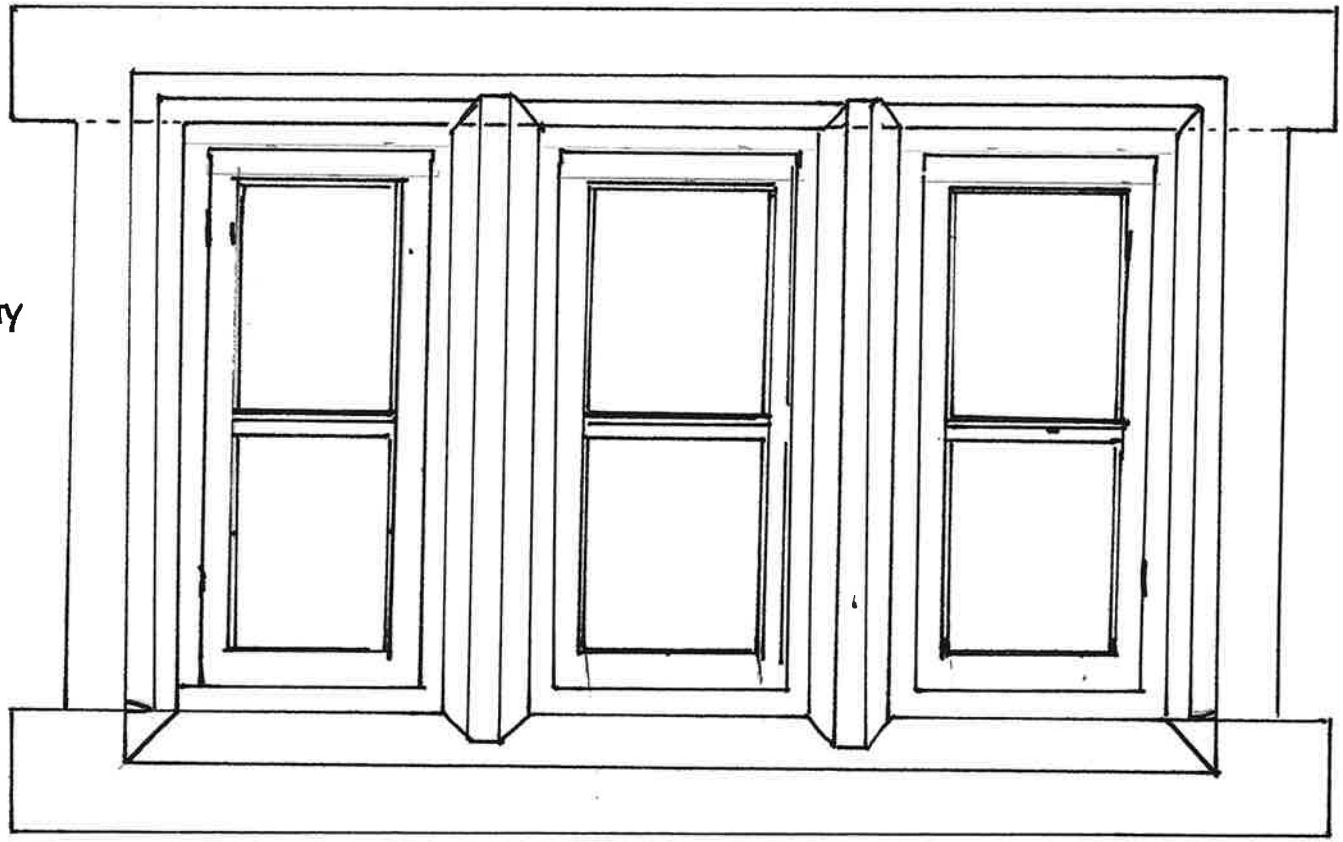

- TIMBER WINDOWS
- EXT GLAZING BAR 4mm EXC PUTTY
- HERITAGE SLIM D/G UNITS.
- RE-USE EXISTING STONE TO MAKE SURROUND + MULLION.

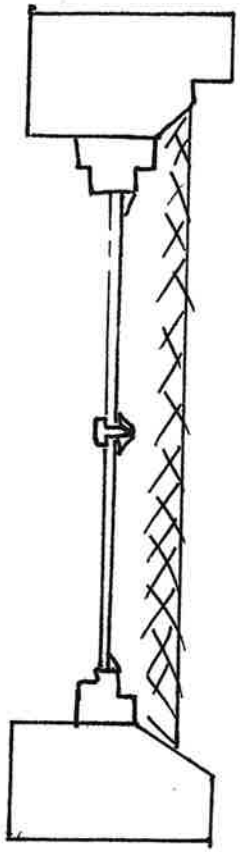

SECTION

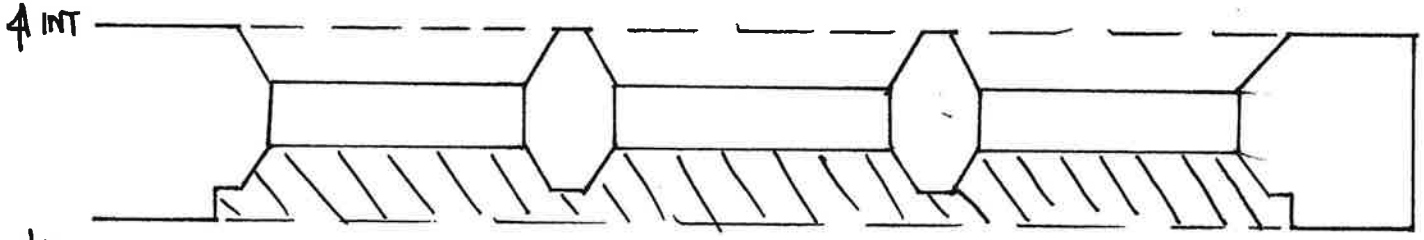

MULLION/HEAD DETAIL SHOWING DOUBLE CHAMFER DETAIL.

PLAN

112 DERBY RD
SWANWICK
DE55 1AD

JAN 23

EBELTON