@ 1:10 (A4) EXISTING + PROPOSED WINDOW DESIGN; SOUTH ELEVATION, FIRST FLOOR.

- TIMBER WINDOWS
- EXT GLAZING BAR 4mm (ERC PUTTY)
- HERITAGE SLIM D/G UNITS
- INT GLAZING BAR 20mm

*ONLY CHANGE SINGLE TO DOUBLE GLAZING.

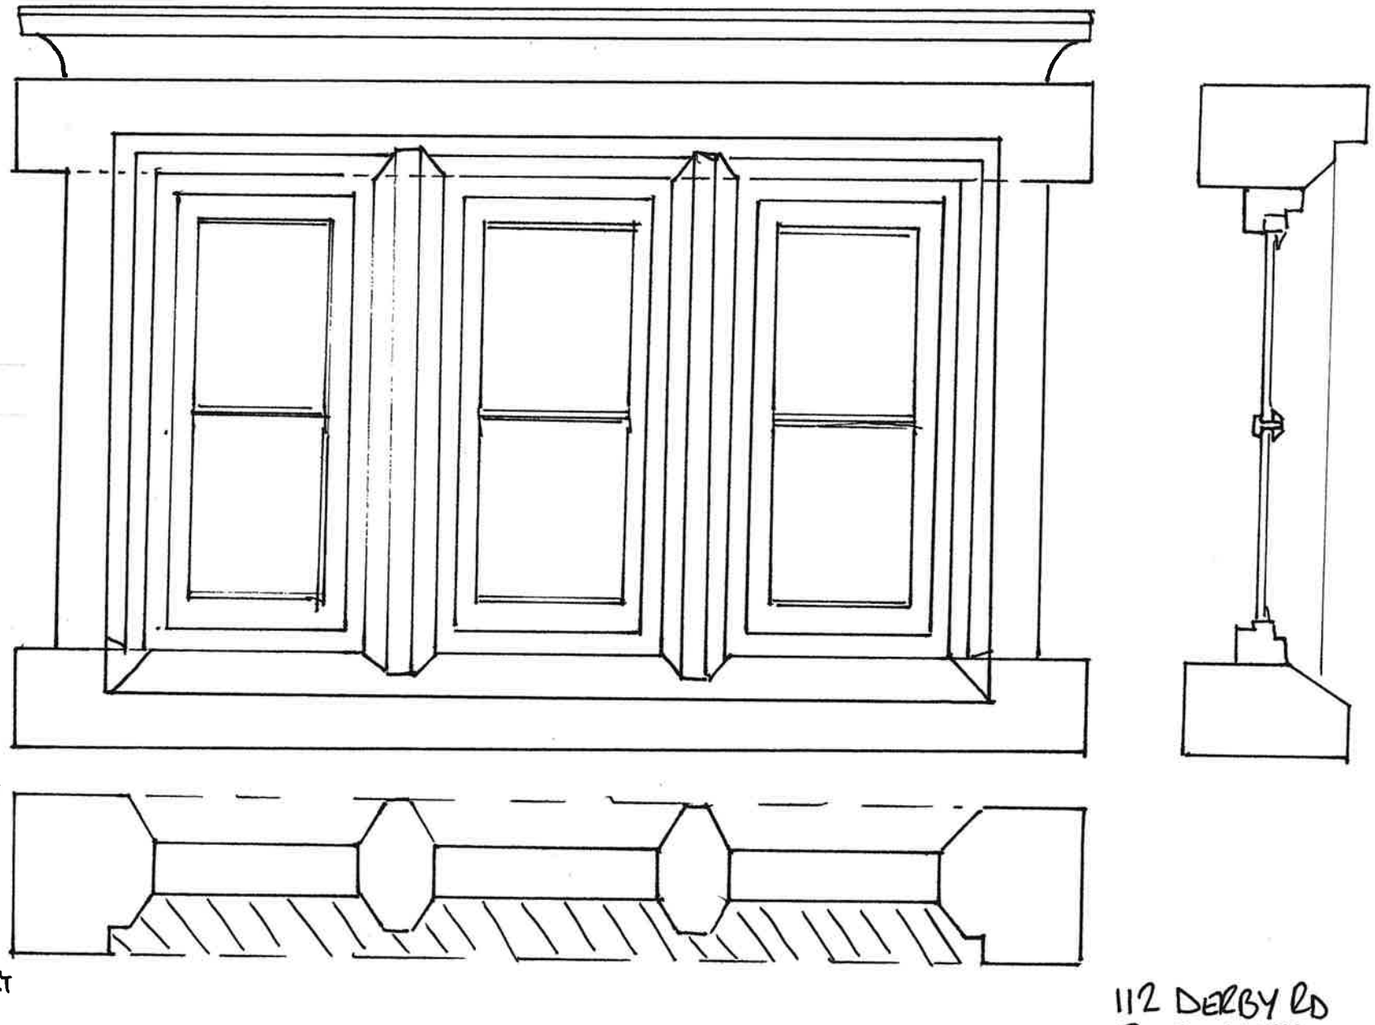

112 DERBY RD
SWANWICK
DE55 1AD
JAN '23
E BELTON

@ 1:10 (A4) EXISTING + PROPOSED WINDOW DESIGN; SOUTH ELEVATION SECOND FLOOR

- TIMBER WINDOWS
- 4mm GLAZING BAR EXT
- SINGLE → HERITAGE SLIM D/G UNITS
- INT GLAZING BAR 20mm

*ONLY CHANGE SINGLE TO DOUBLE GLAZING.

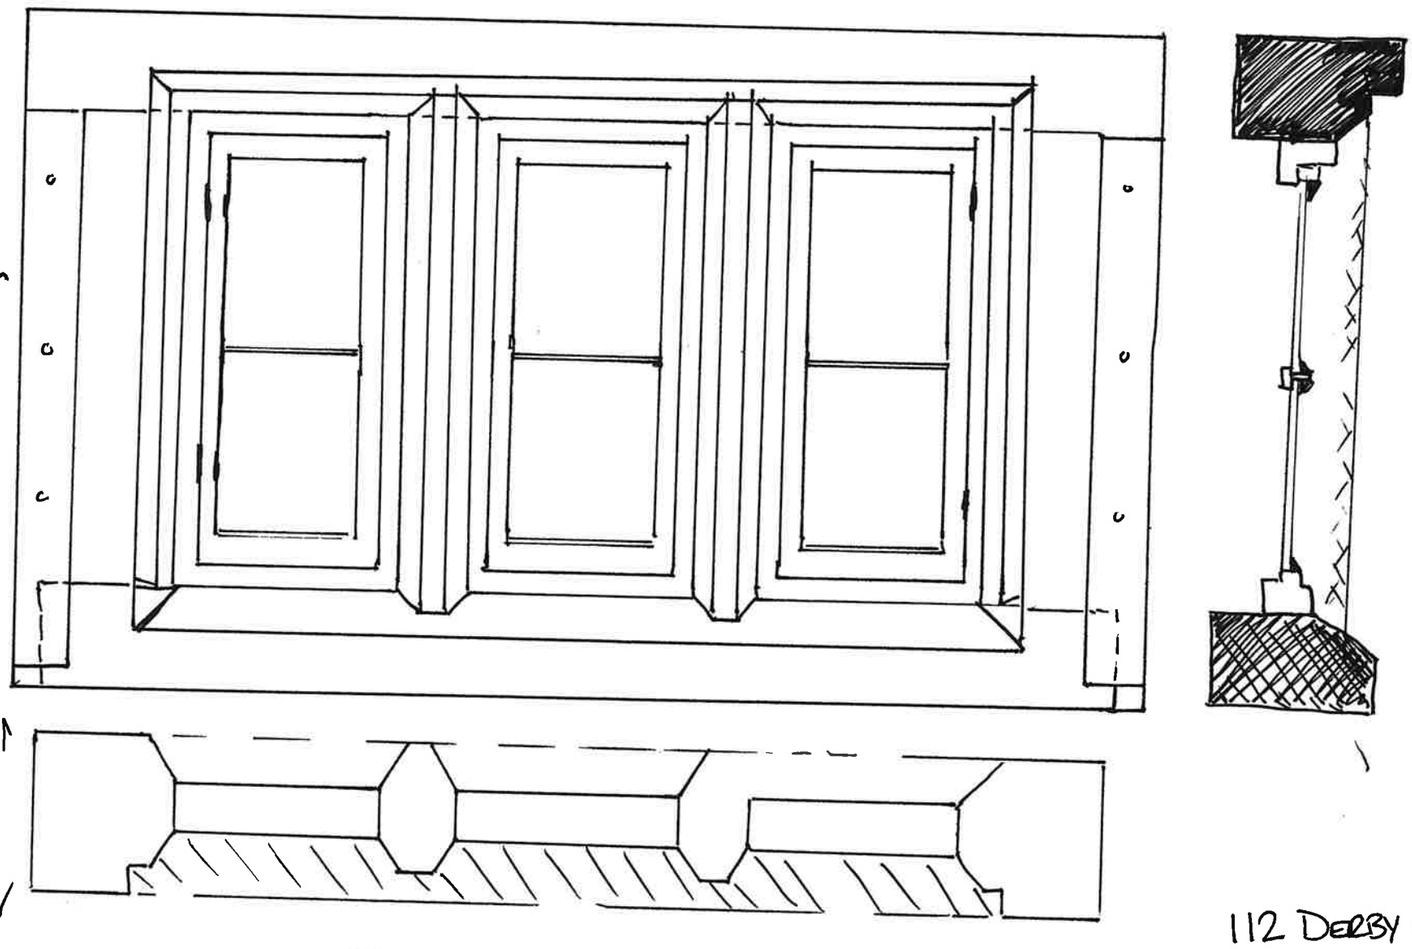

112 DERBY RD
SWANWICK
DE55 1AD
JAN '23
E BELTON

@ 1:10 (A4) EXISTING + PROPOSED WINDOW DESIGN; SOUTH ELEVATION, FIRST FLOOR.

- TIMBER WINDOWS
- EXT GLAZING BAR 4mm (ERC PUTTY)
- HERITAGE SLIM D/G UNITS
- INT GLAZING BAR 20mm

*ONLY CHANGE SINGLE TO DOUBLE GLAZING.

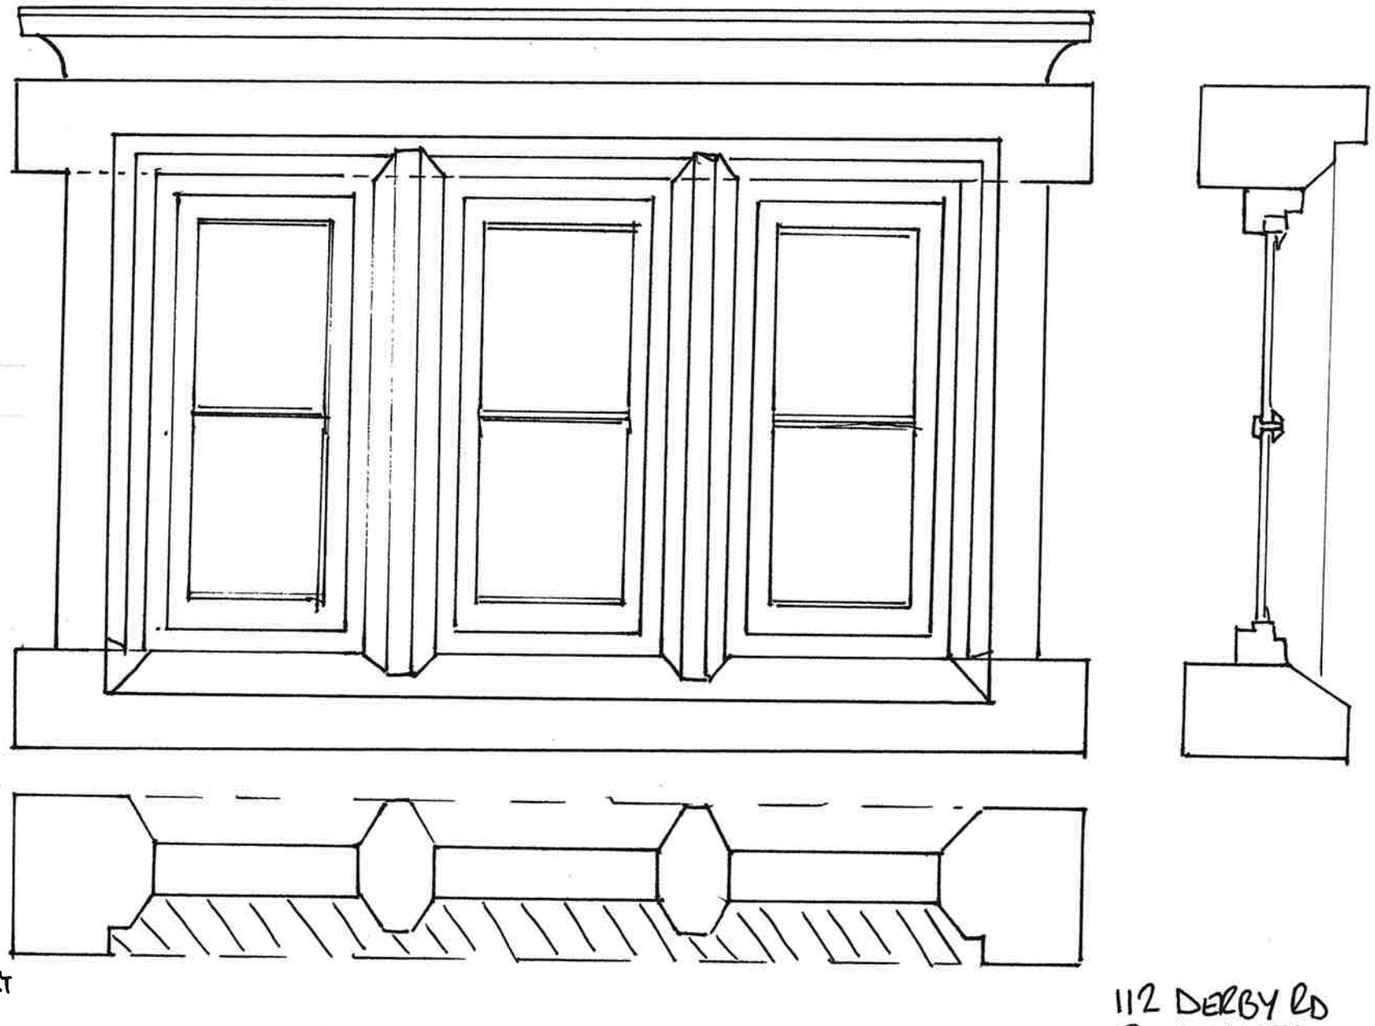

112 DERBY RD
SWANWICK
DE55 1AD
JAN '23
E BELTON

@ 1:10 (A4) EXISTING + PROPOSED WINDOW DESIGN; SOUTH ELEVATION SECOND FLOOR

- TIMBER WINDOWS
- 4mm GLAZING BAR EXT
- SINGLE → HERITAGE SLIM D/G UNITS
- INT GLAZING BAR 20mm

*ONLY CHANGE SINGLE TO DOUBLE GLAZING.

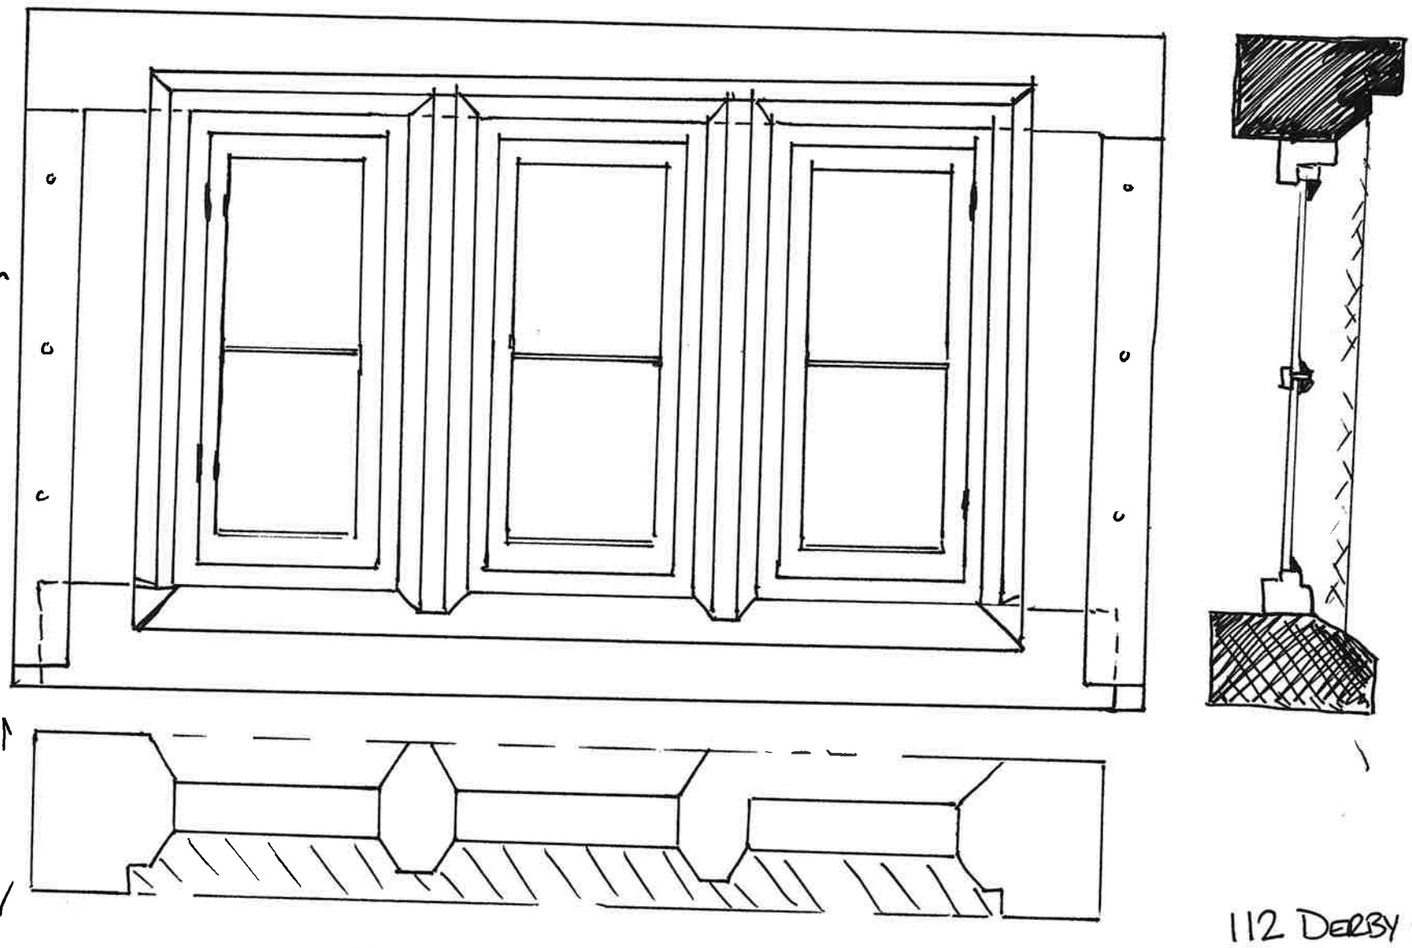

112 DERBY RD
SWANWICK
DE55 1AD
JAN '23
E BELTON