AMENDED Location Plan

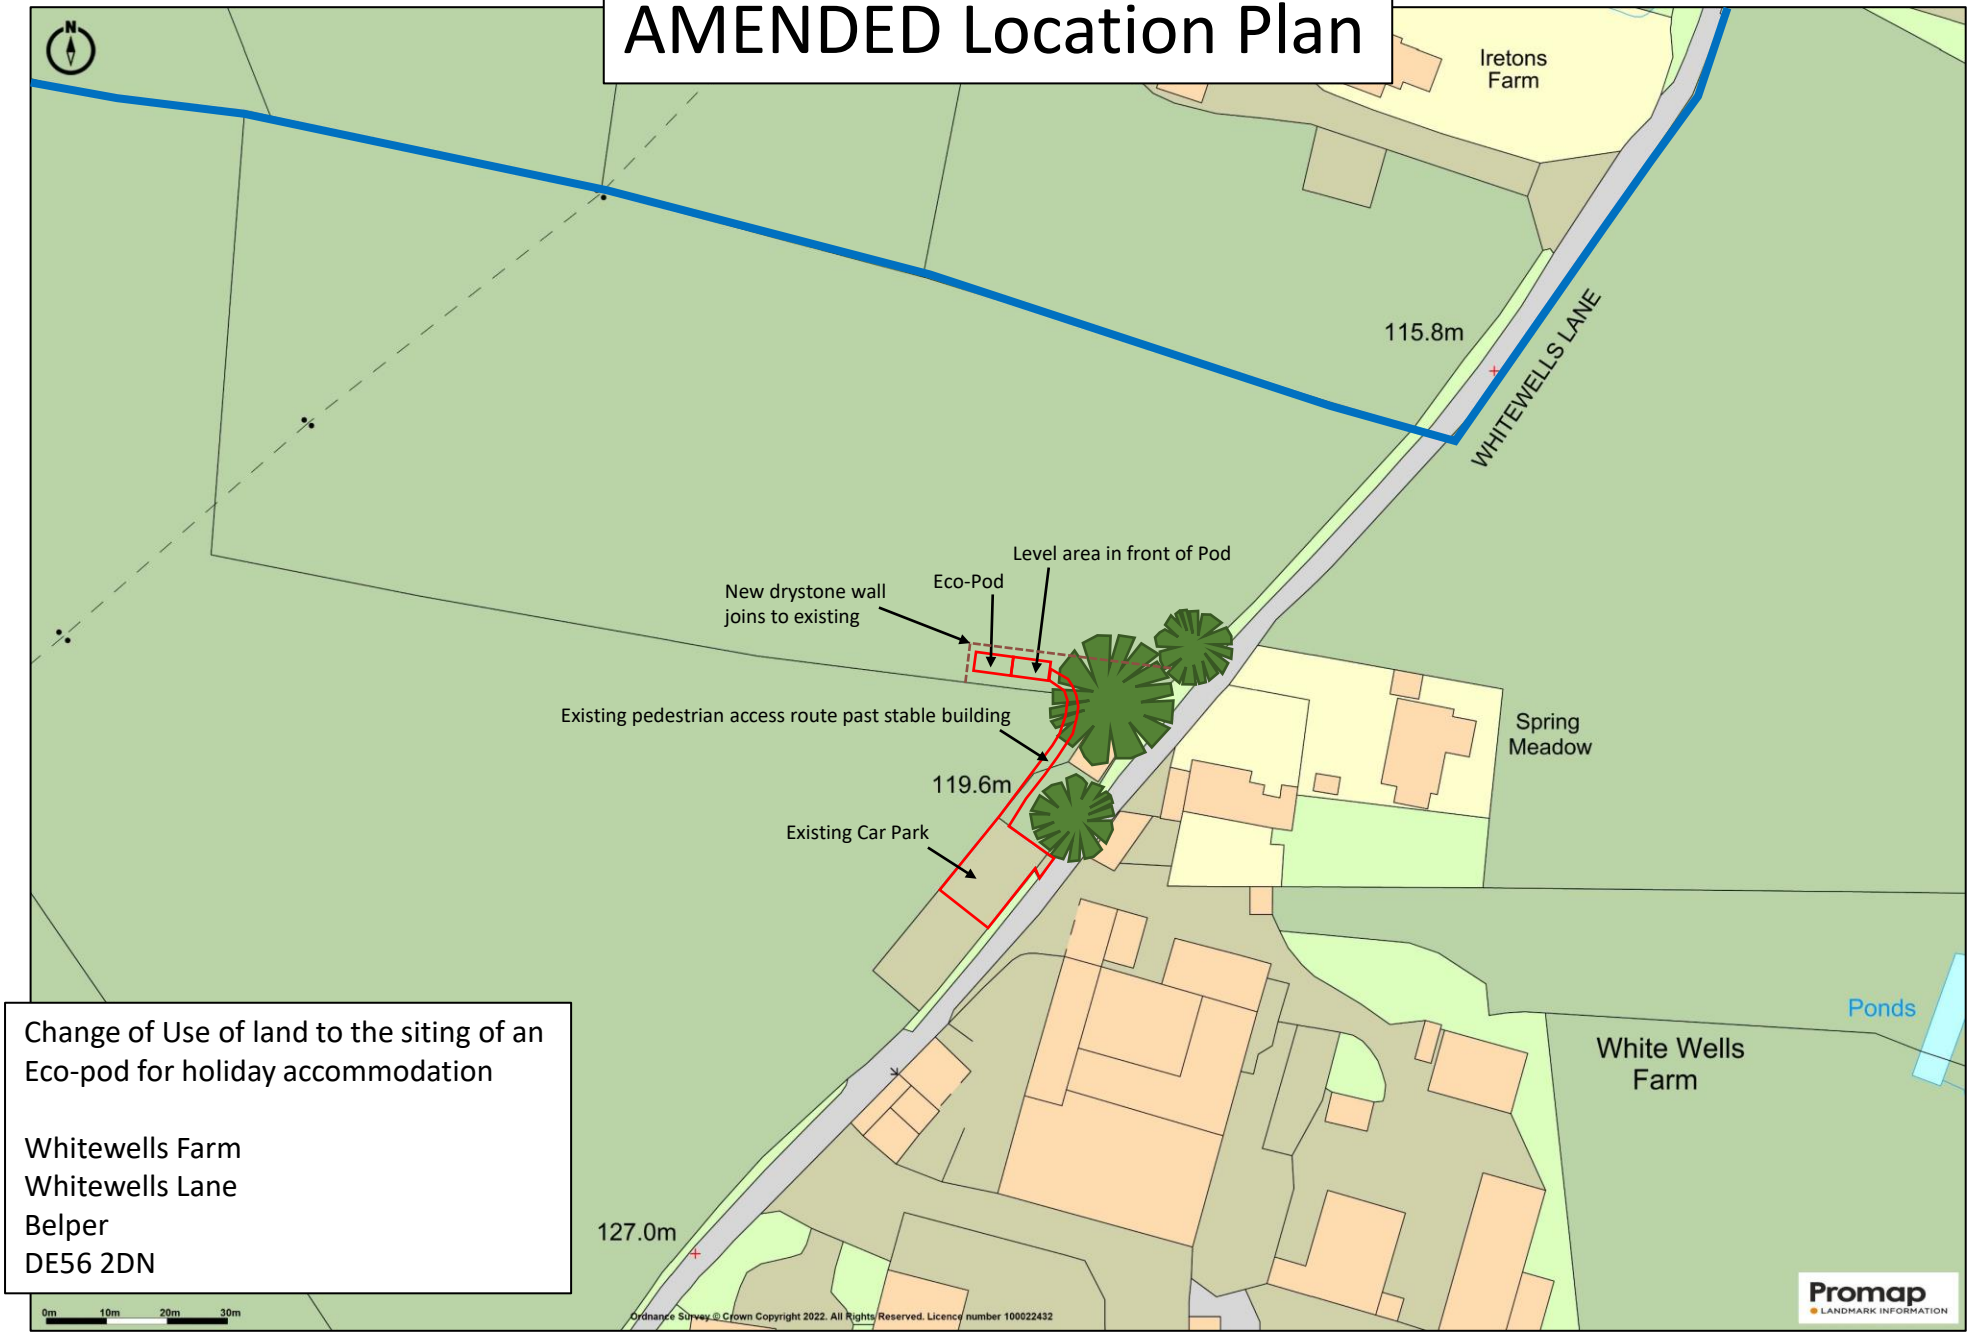

Change of Use of land to the siting of an Eco-pod for holiday accommodation

Whitewells Farm
Whitewells Lane
Belper
DE56 2DN

Scale = 1 to 1250 @ A4