

this drawing remains the property of fisch design limited and duplication of this drawing in whole or any part is strictly forbidden without prior written permission from fisch design ltd

all structural alterations are to be approved by a structural engineer

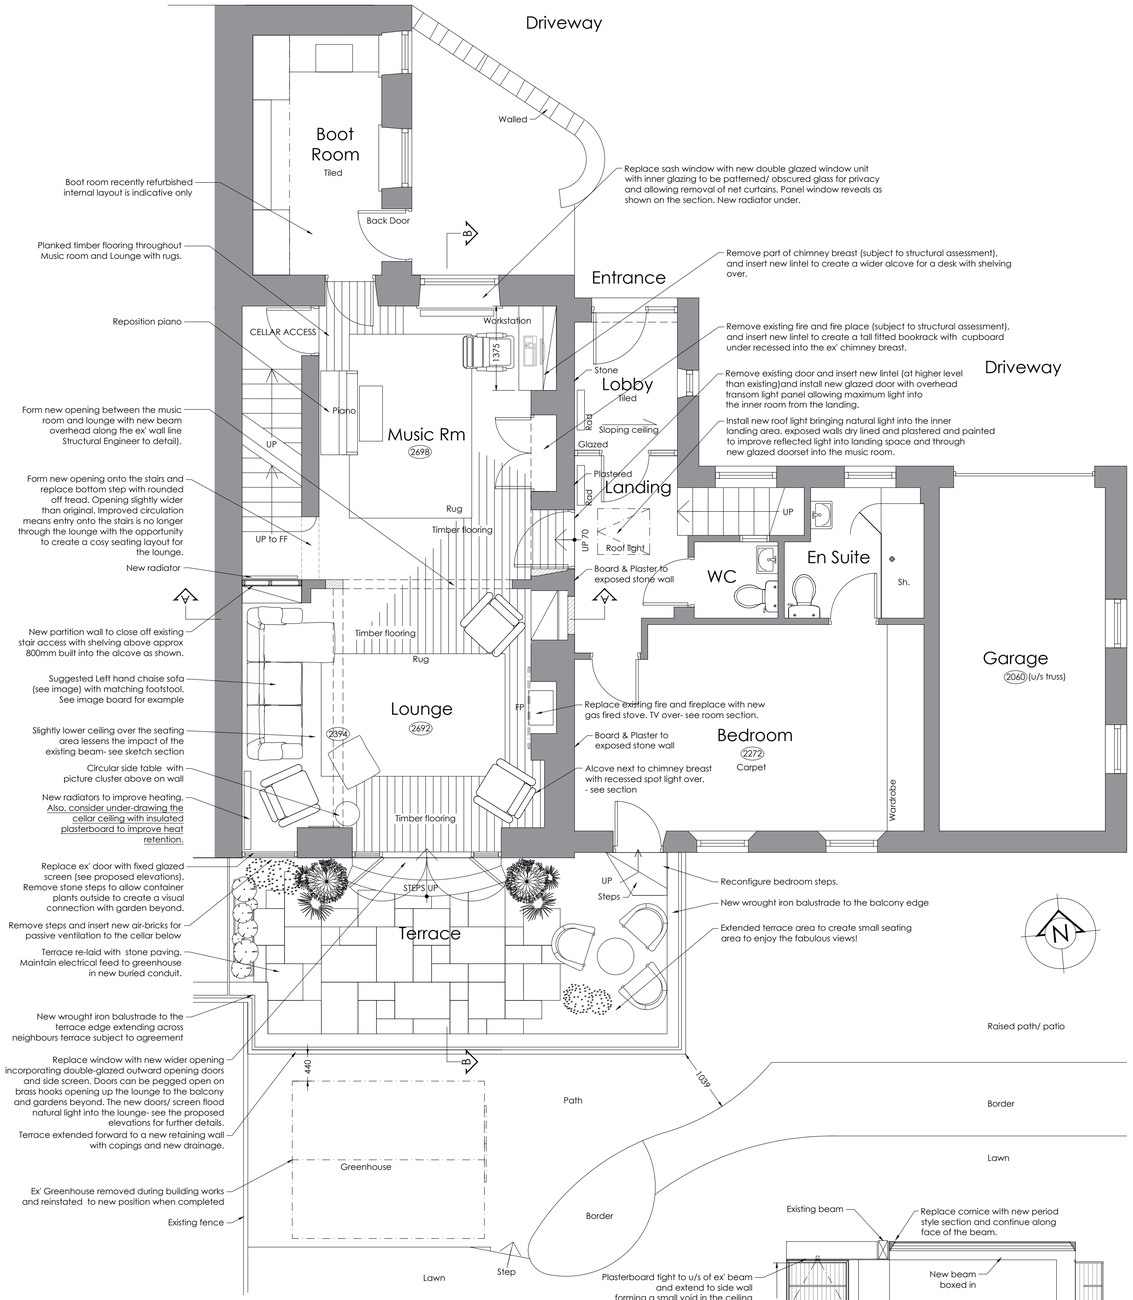


Proposed Ground Floor Layout


Scale 1:50@A1

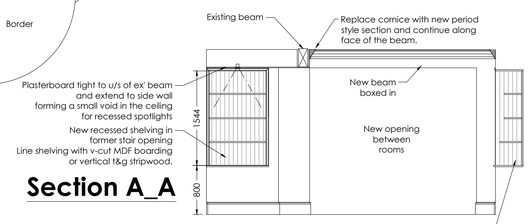

Section A_A

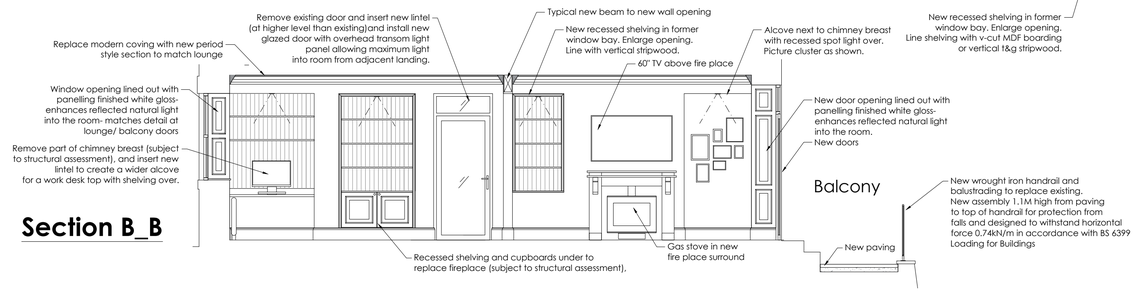


Section B_B

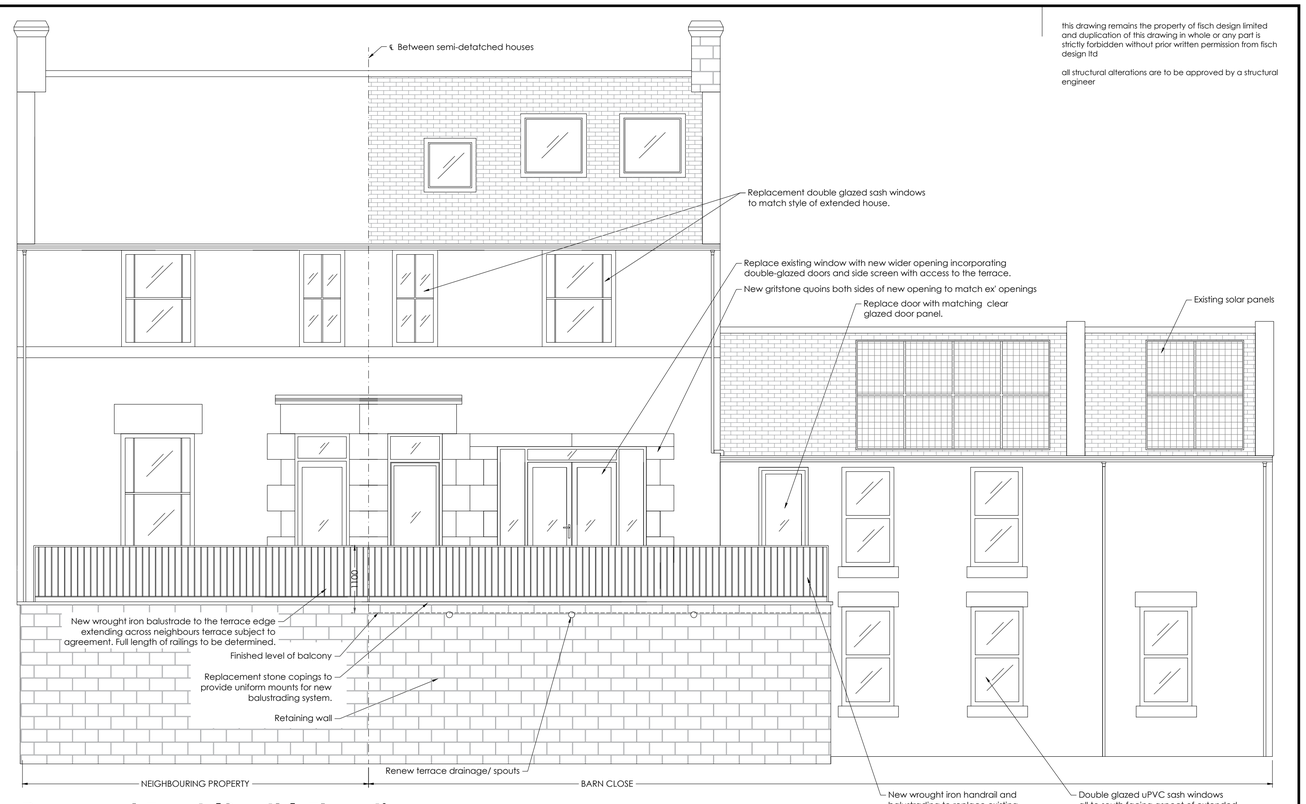

Proposed Front (South) Elevation

Scale 1:50@A1

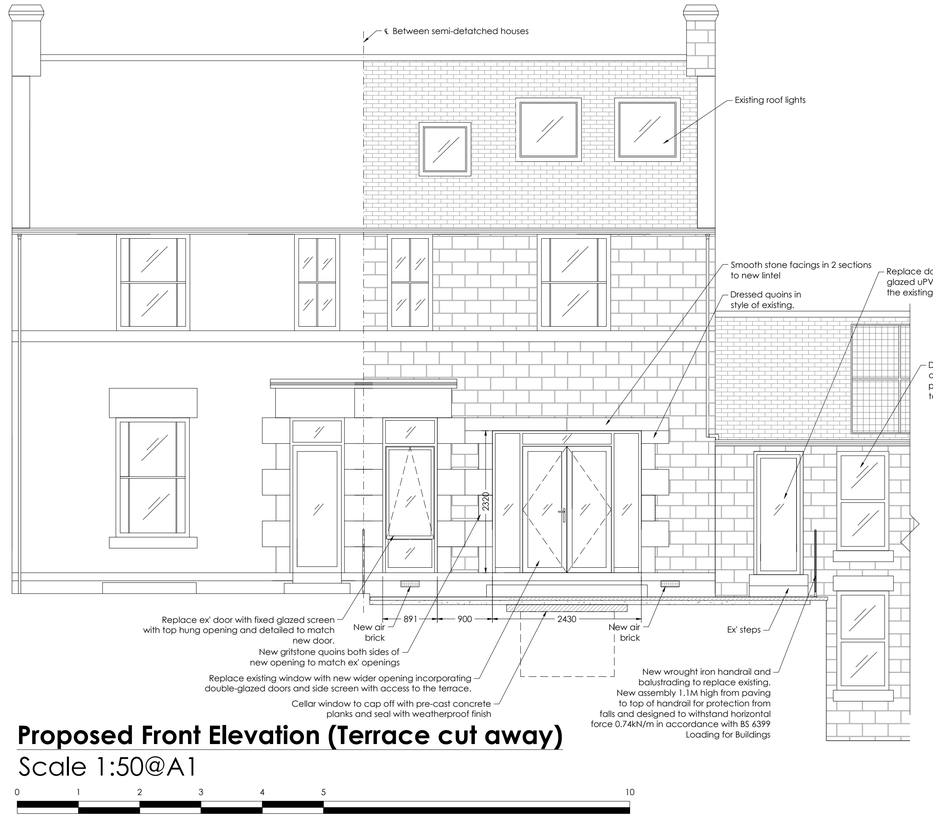

Proposed Front Elevation (Terrace cut away)

Scale 1:50@A1

0 1 2 3 4 5 10

Revisions

RevA 09.08.21 SG - Drawing updated following survey checks and meeting with Client.
RevB 06.10.21 SG - Terrace steps amended; Room divider doors omitted; Bedroom wall plaster lined.
RevC 13.10.21 SG- Terrace extended.
RevD 12.01.23 TG- Steps down to garden removed.
RevE 30.01.23 TG - Lintel above French doors updated.

DWG NO:	**1898-02** REVISION: **E**
CLIENT:	**Mr & Mrs Blindt**
PROJECT:	**Barn Close Bracken Lane Matlock DE4 5AS**
TITLE:	**PROPOSED ALTERATIONS**
ORIGIN:	**GT, TG, SG** CHECKED: **SG**
SCALE:	**1:50@A1** DATE: **Aug' 2021**

fisch INTERIORS & ARCHITECTURE
FISCH DESIGN LTD
1 HERITAGE BUSINESS CENTRE
DERBY ROAD, BELPER
DERBYSHIRE, DE56 1SW
+44 (0)1773 828222 / WWW.FISCHDESIGN.CO.UK / MAIL@FISCHDESIGN.CO.UK