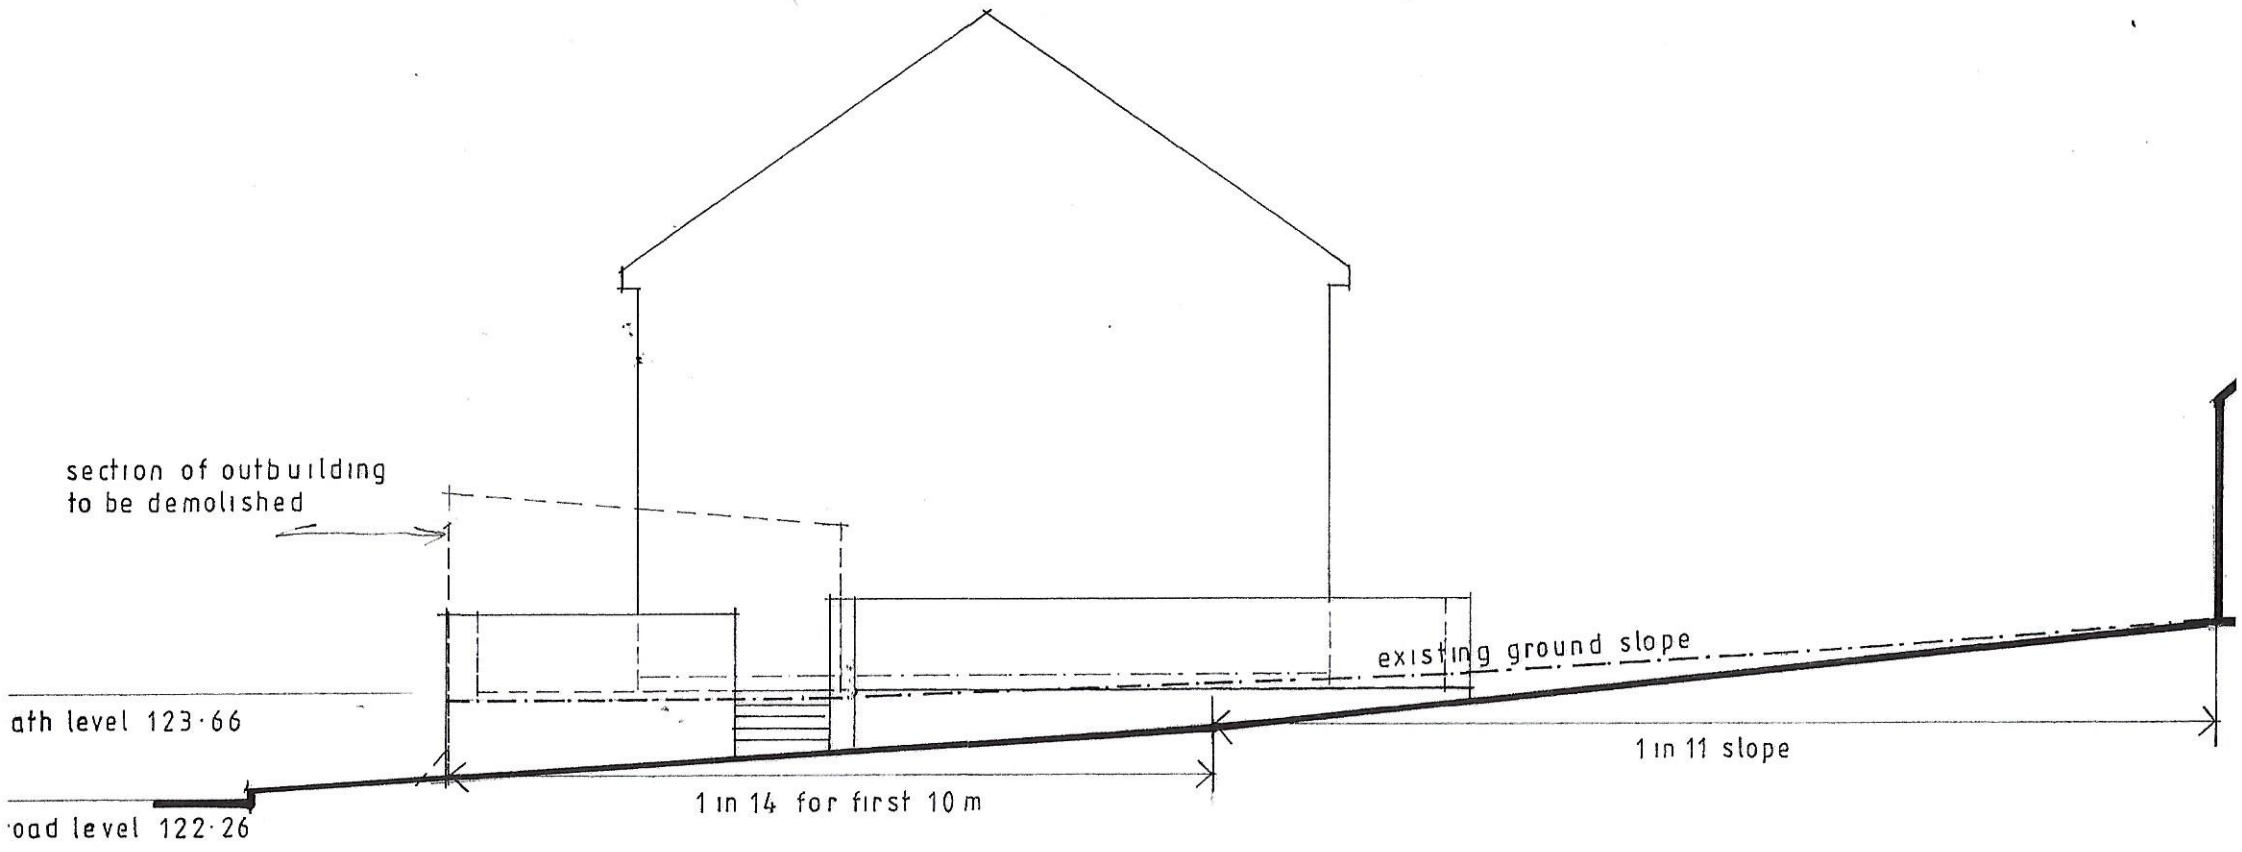

SECTION (1/100)

e austin
planning &
building services

'Blue Horizon'
Main Road
Higham
Derbyshire DE55 6EH
Telephone 01773 835304
E-mail ernieaustin1942@hotmail.com

NEW ACCESS 11 HIGH ROAD, SOUTH WINGFIELD

Scale 1/100 at A4
Drwg. No. GW/LFSW/6